P.P. NO. 05.00-063.104-038,045	
SPLIT # 10360	DATE OF SURVEY
MAP PAGE 5.00.063	
SURVEYOR Kleinoeder. Schmidt. Assoc	

#10360
5-00-063A

03
01.63

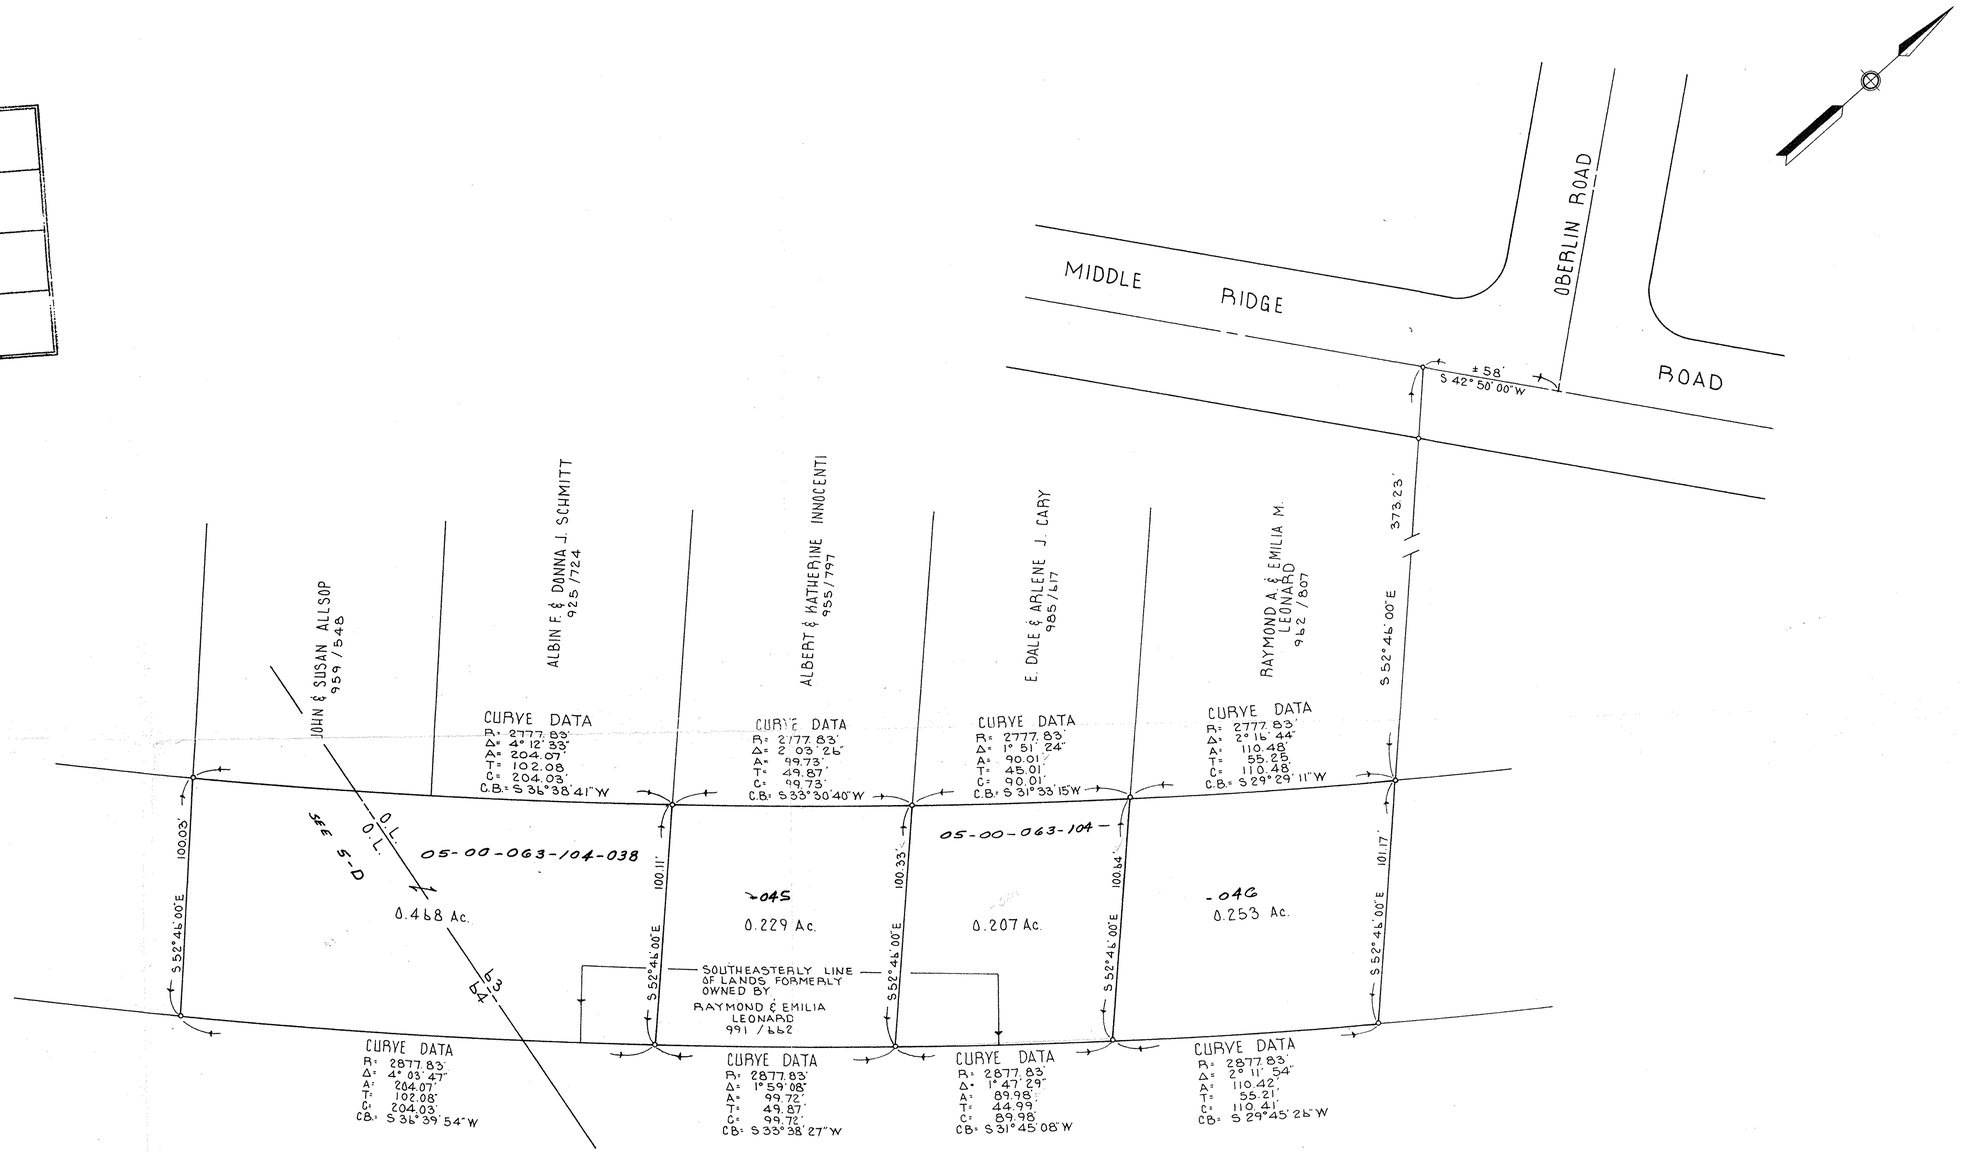

No.	Date	Description	By

REVISIONS

PROJECT

SURVEY
ORIGINAL AMHERST TOWNSHIP LOT 63 & 64
COUNTY OF LORAIN STATE OF OHIO

PREPARED FOR:

01.63

Drawn by:
Checked by:
App. by:
Scale: 1" = 30'
Date: 5/27/77

KLEINOEDER · SCHMIDT and ASSOCIATES
ENGINEERS — SURVEYORS — CONSULTANTS in LAND PLANNING
ELYRIA - NORWALK - MEDINA OHIO

REFERENCES

SHEET NO. ___ of ___

JOB NO. 77-27