05-00-063-101

#1191

5-00-063-A

JOHN K. SINATRA - REGISTERED SURVEYOR
PHONE: 228-6960 1299 COOK AVENUE
LAKEWOOD, OHIO 44107

PROPOSED LOT SPLIT

Situated in the Township of Amherst, County of Lorain, State of Ohio, and known as being part of Original Amherst Township Lot No. 63.

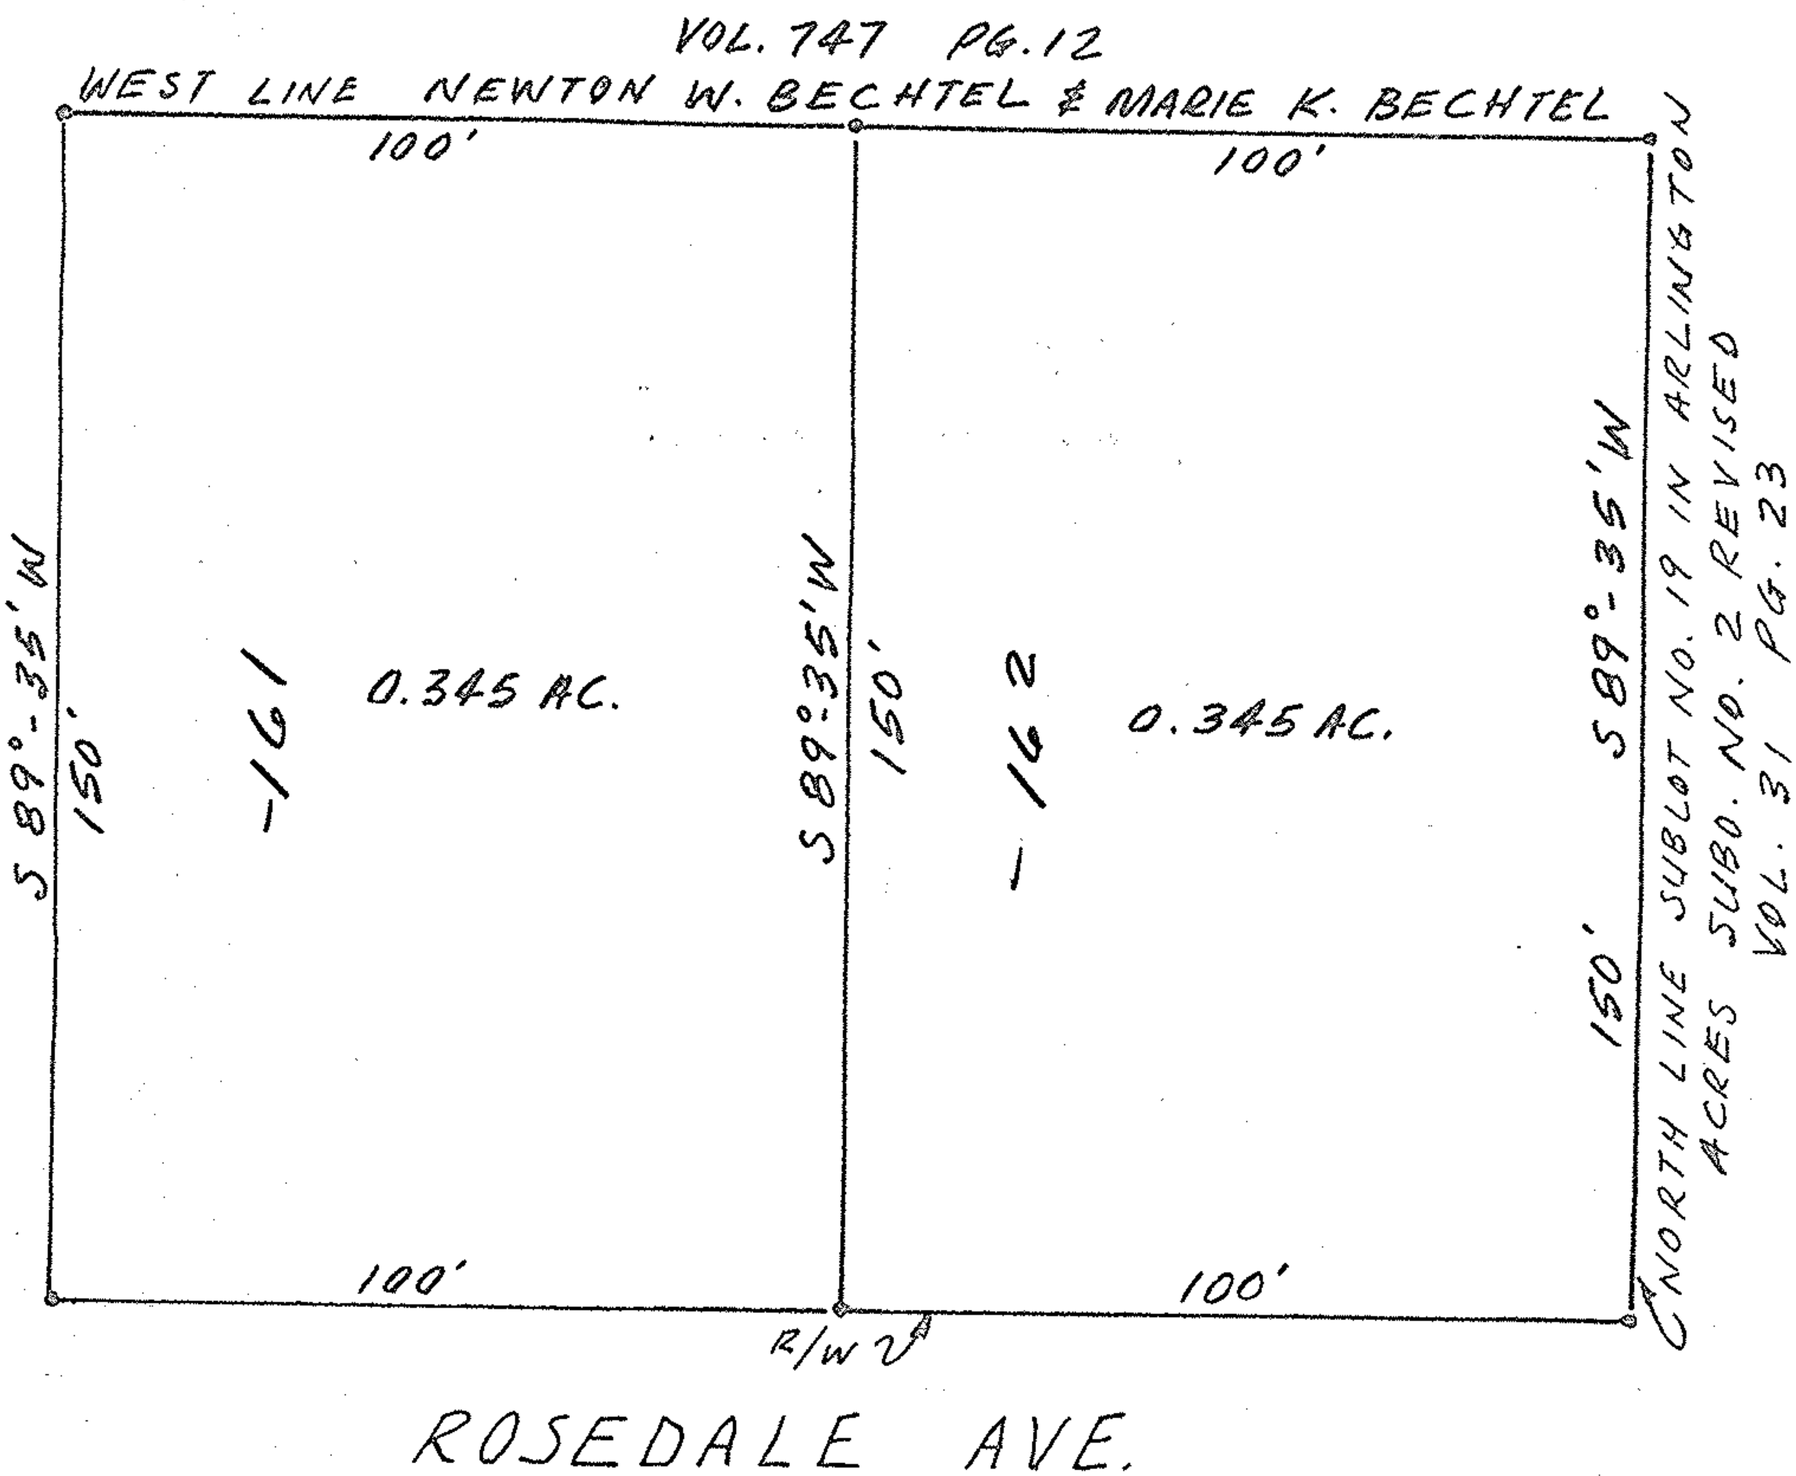

N

1" = 30'

APPROVED BY THE LORAIN CITY PLANNING COMMISSION..... NO PLAT REQUIRED

Larry Rodgers
SECRETARY LORAIN CITY PLANNING COMMISSION

STATE OF OHIO
JOHN K. SINATRA
4903
REGISTERED SURVEYOR

Plat map = 1.P.
APPROVED
Lowell A. Kneisel, Engr. Dept.

05-00-062-101-161, 162
#1191
5-00-063-A

5-00-063