P.P. NO. 05-00-057-000-257,258	
SPLIT # 22368	DATE OF SURVEY 10/97
MAP PAGE 05-00-057-B	
SURVEYOR	

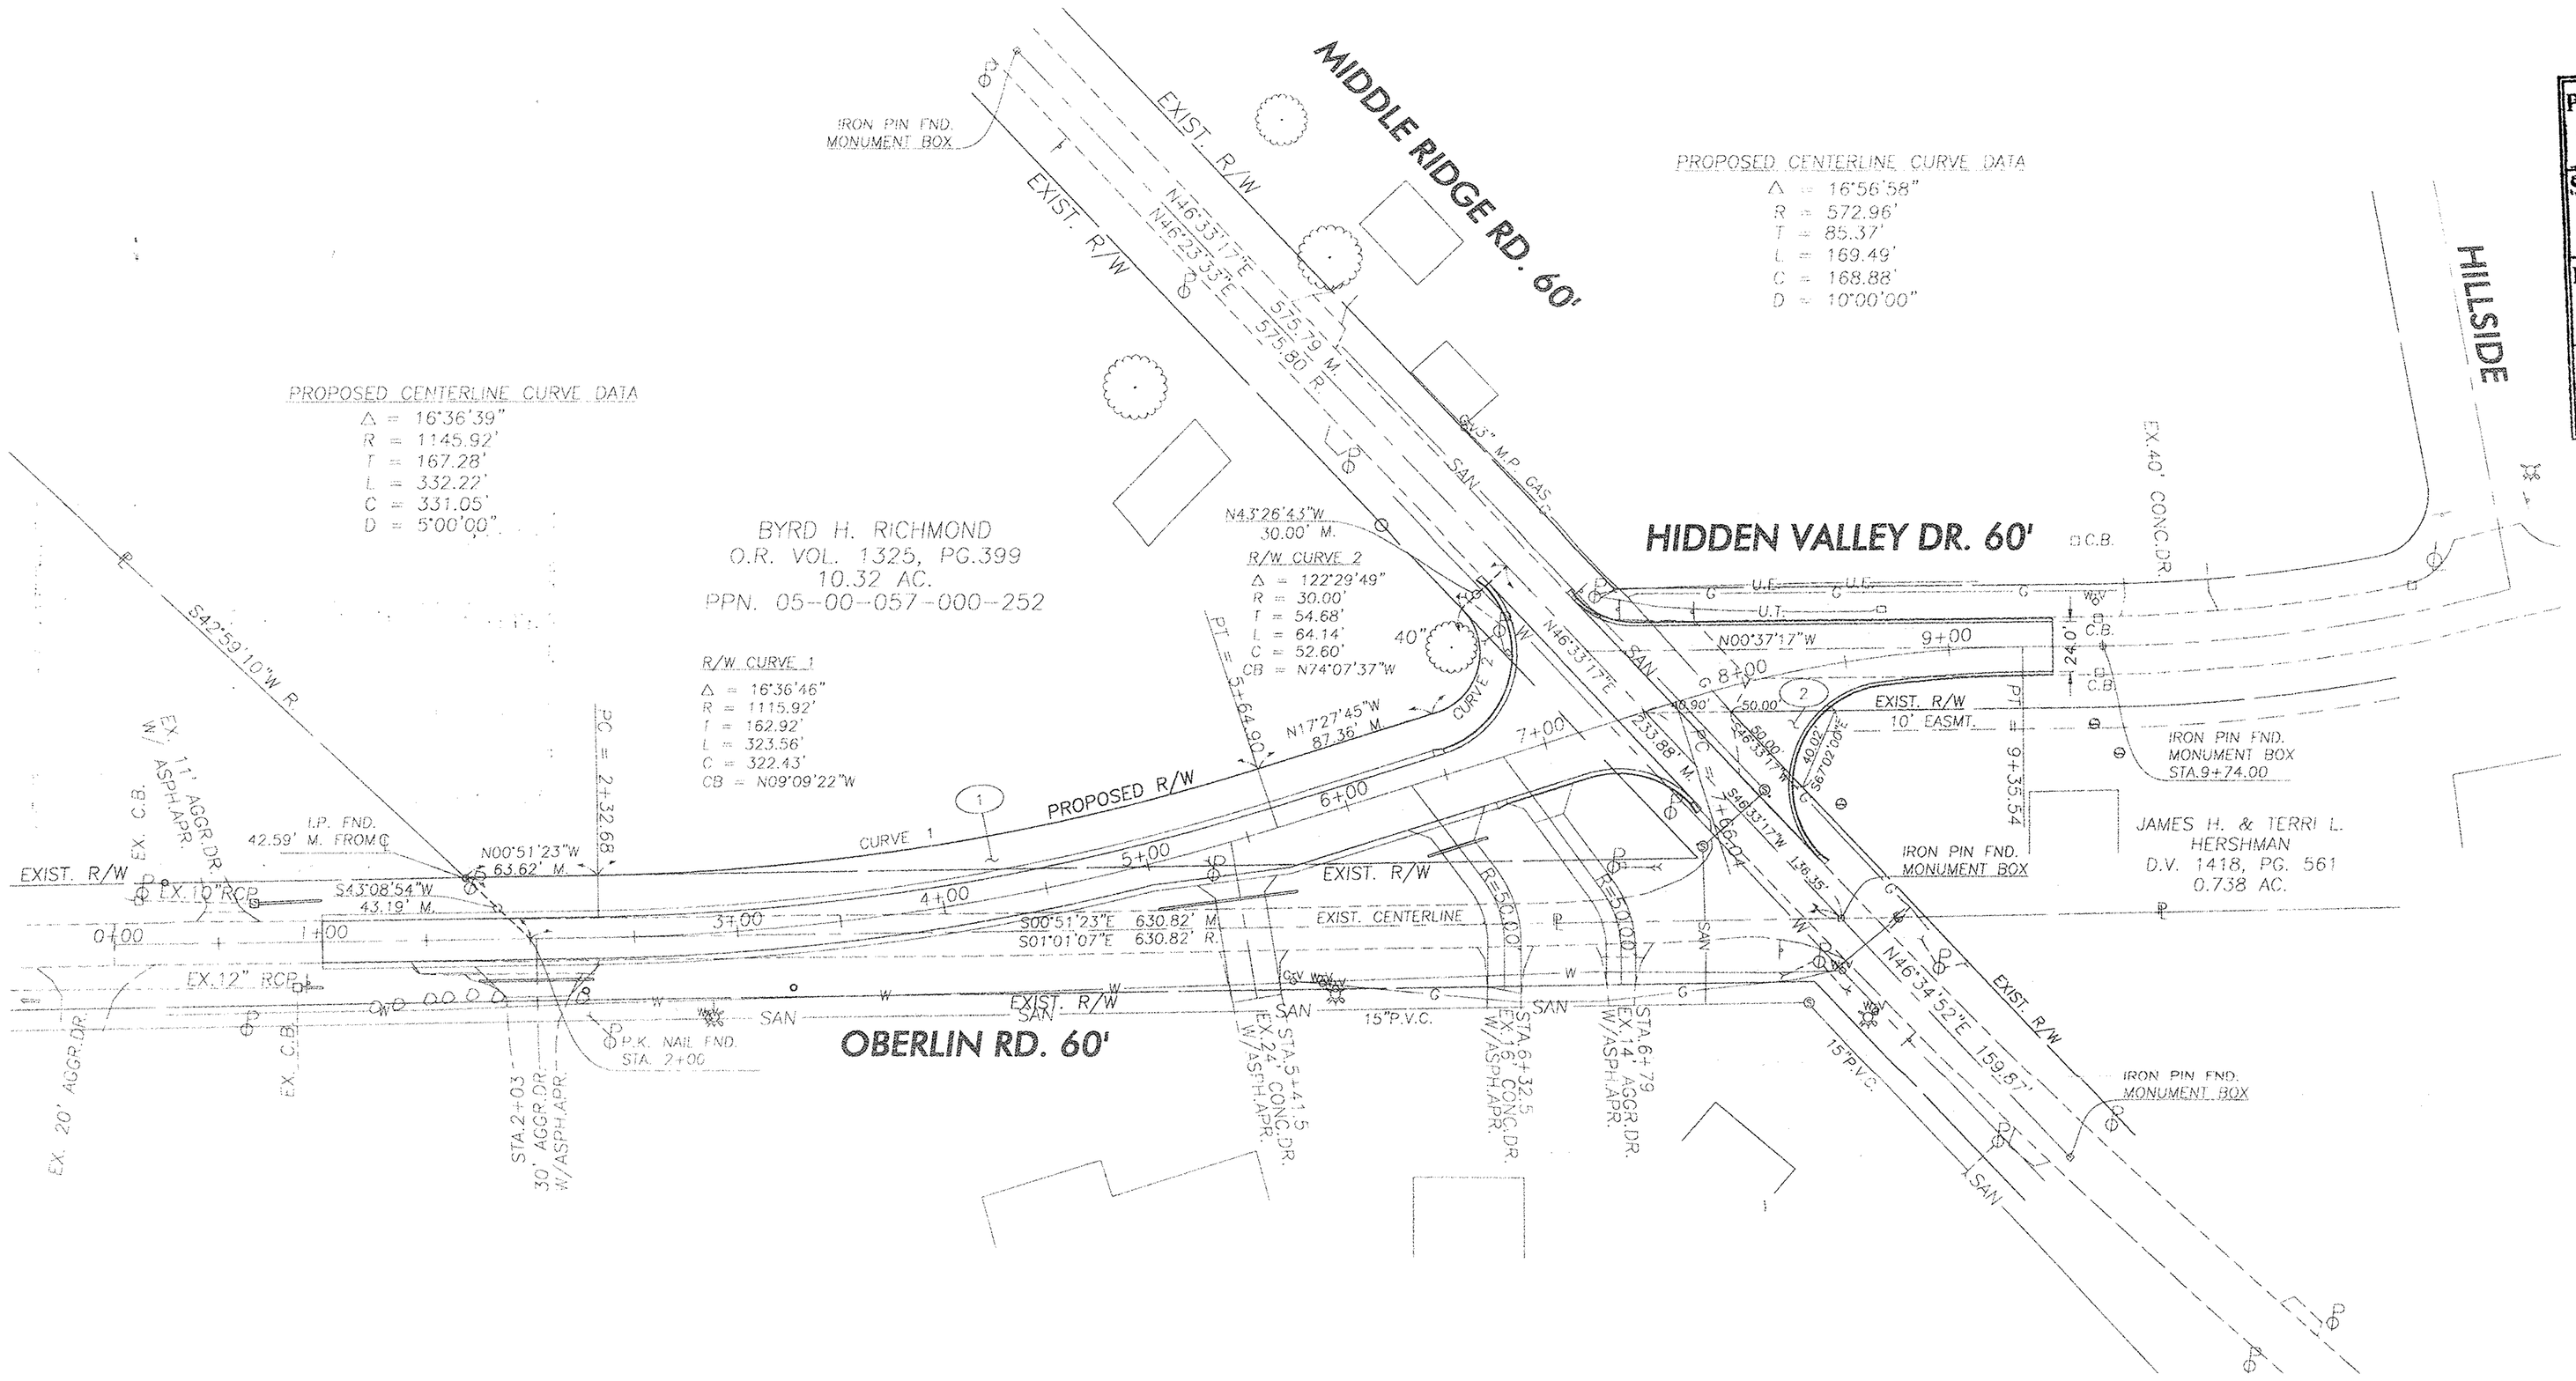

NOTE: RECORD SURVEY DATA FOR RICHMOND PARCEL OBTAINED FROM A COMPLETED SURVEY DONE BY LAUNDON, SIMON, CAHL & ASSOC. DATED OCTOBER, 1994 AND INDICATED AS JOB 94-2608, F.B.233 PG.44.

SUMMARY OF ADDITIONAL RIGHT-OF-WAY

PAR. NO.	OWNER	DEED RECORD VOLUME	DEED RECORD PAGE	DEED AREA ACRES	TOTAL P.R.O. ACRES	GROSS TAKE ACRES	P.R.O. IN TAKE ACRES	NET TAKE ACRES	NET RESIDUE ACRES	BLDG.	TYPE FUND	PERMANENT PARCEL NO.	REMARKS & PERSONALTY	AS ACQUIRED BOOK	AS ACQUIRED PAGE	INSTRUMENT OF ACQUISITION
1	BYRD H. RICHMOND	O.R.1325	399	10.32		0.96	0.56	0.40	9.36			05-00-057-000-252				DEED
2	JAMES H. AND TERRI L. HERSHMAN	1418	561	0.738		0.021						05-00-057-000-037				PERMANENT EASEMENT

#22368

APPROVED LORAIN CO. MAP DEPT
DATE 12/11/97
PAGE 5-00-057-B
BY K.COLBERT

KENNETH P. CARNEY
LORAIN COUNTY ENGINEER

DATE

HORIZONTAL SCALE IN FEET 0 25 50 100

CALC. DATE R.J.M. 10/97 CHECK DATE J.R.H. 10/97

RIGHT OF WAY PLAN

OBERLIN ROAD (T.R.-39)
INTERSECTION SAFETY IMPROVEMENT

9/9