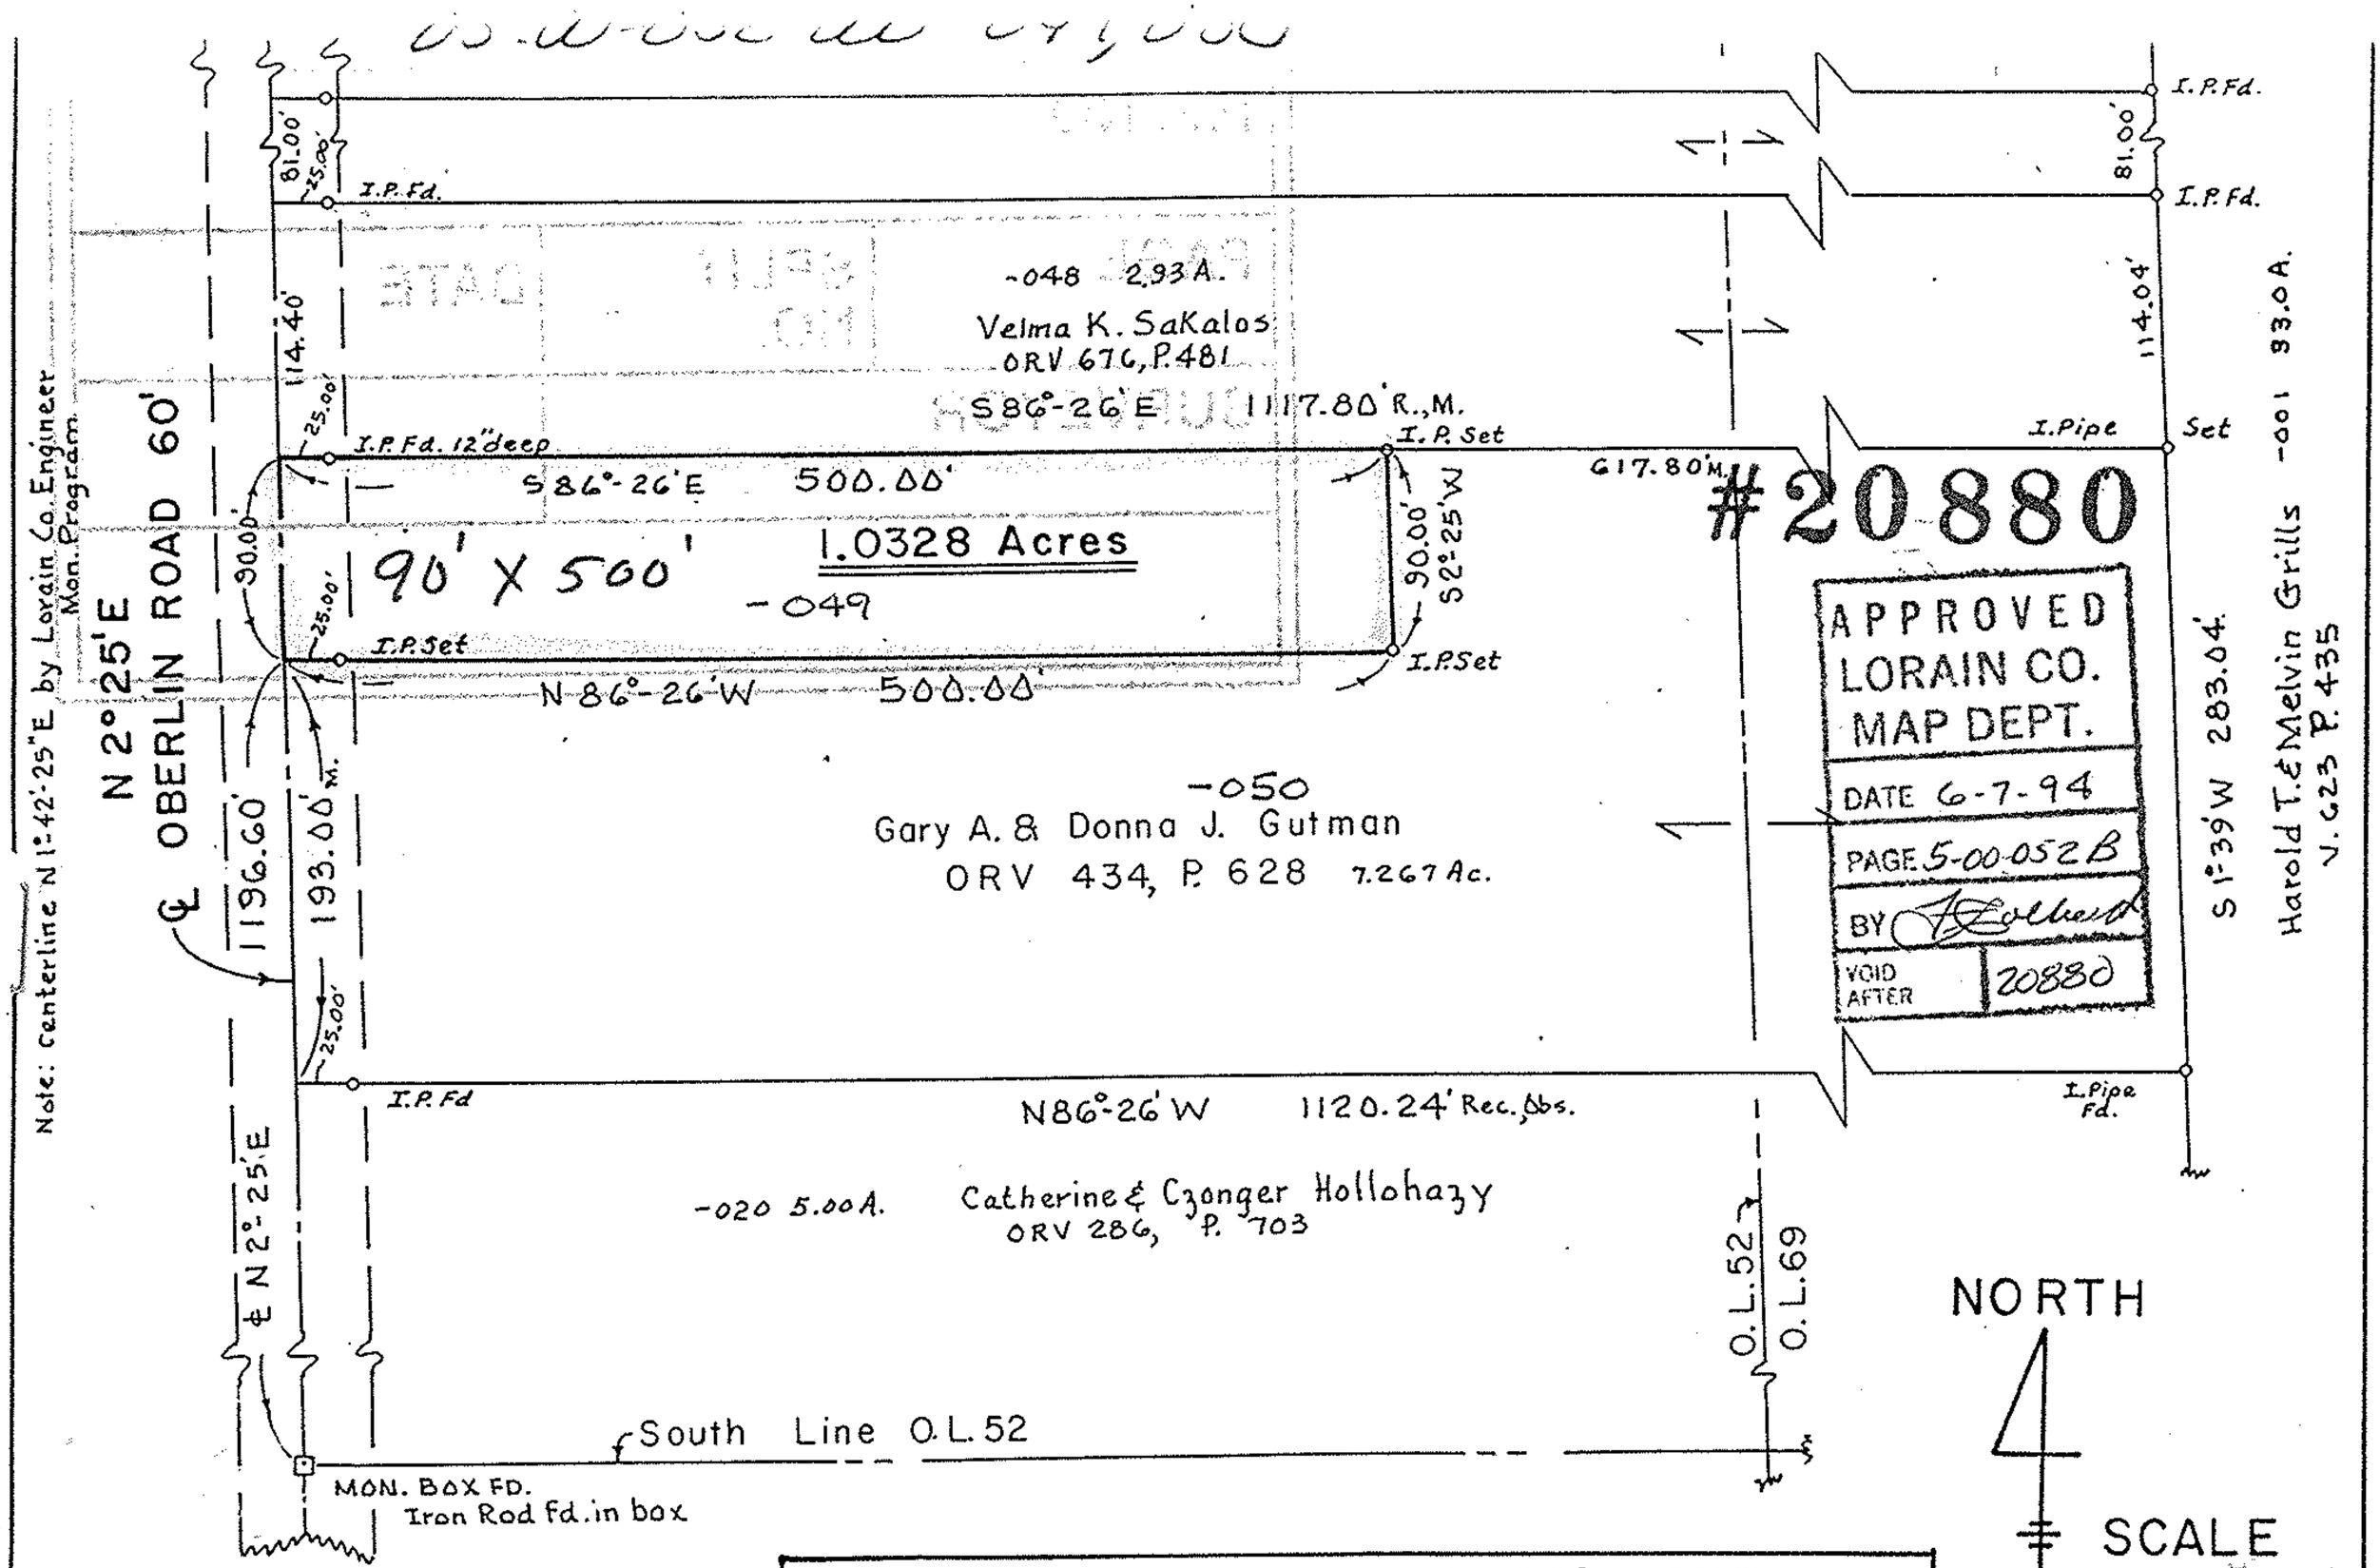


APPROVED
LORAIN CO.
MAP DEPT.
DATE 6-7-94
PAGE 5-00-052B
BY [signature]
VOID AFTER 20880

MAP OF SURVEY MADE 1.0328 ACRES
PART OF ORIGINAL LOT NO. 52, AMHERST
TOWNSHIP, LORAIN COUNTY, OHIO
Requested by Gary Gutman.
By Charles P. Waryu Registered Surveyor No. 5029
July 29, 1993

Charles P. Waryu
REGISTERED SURVEYOR NO. 5029