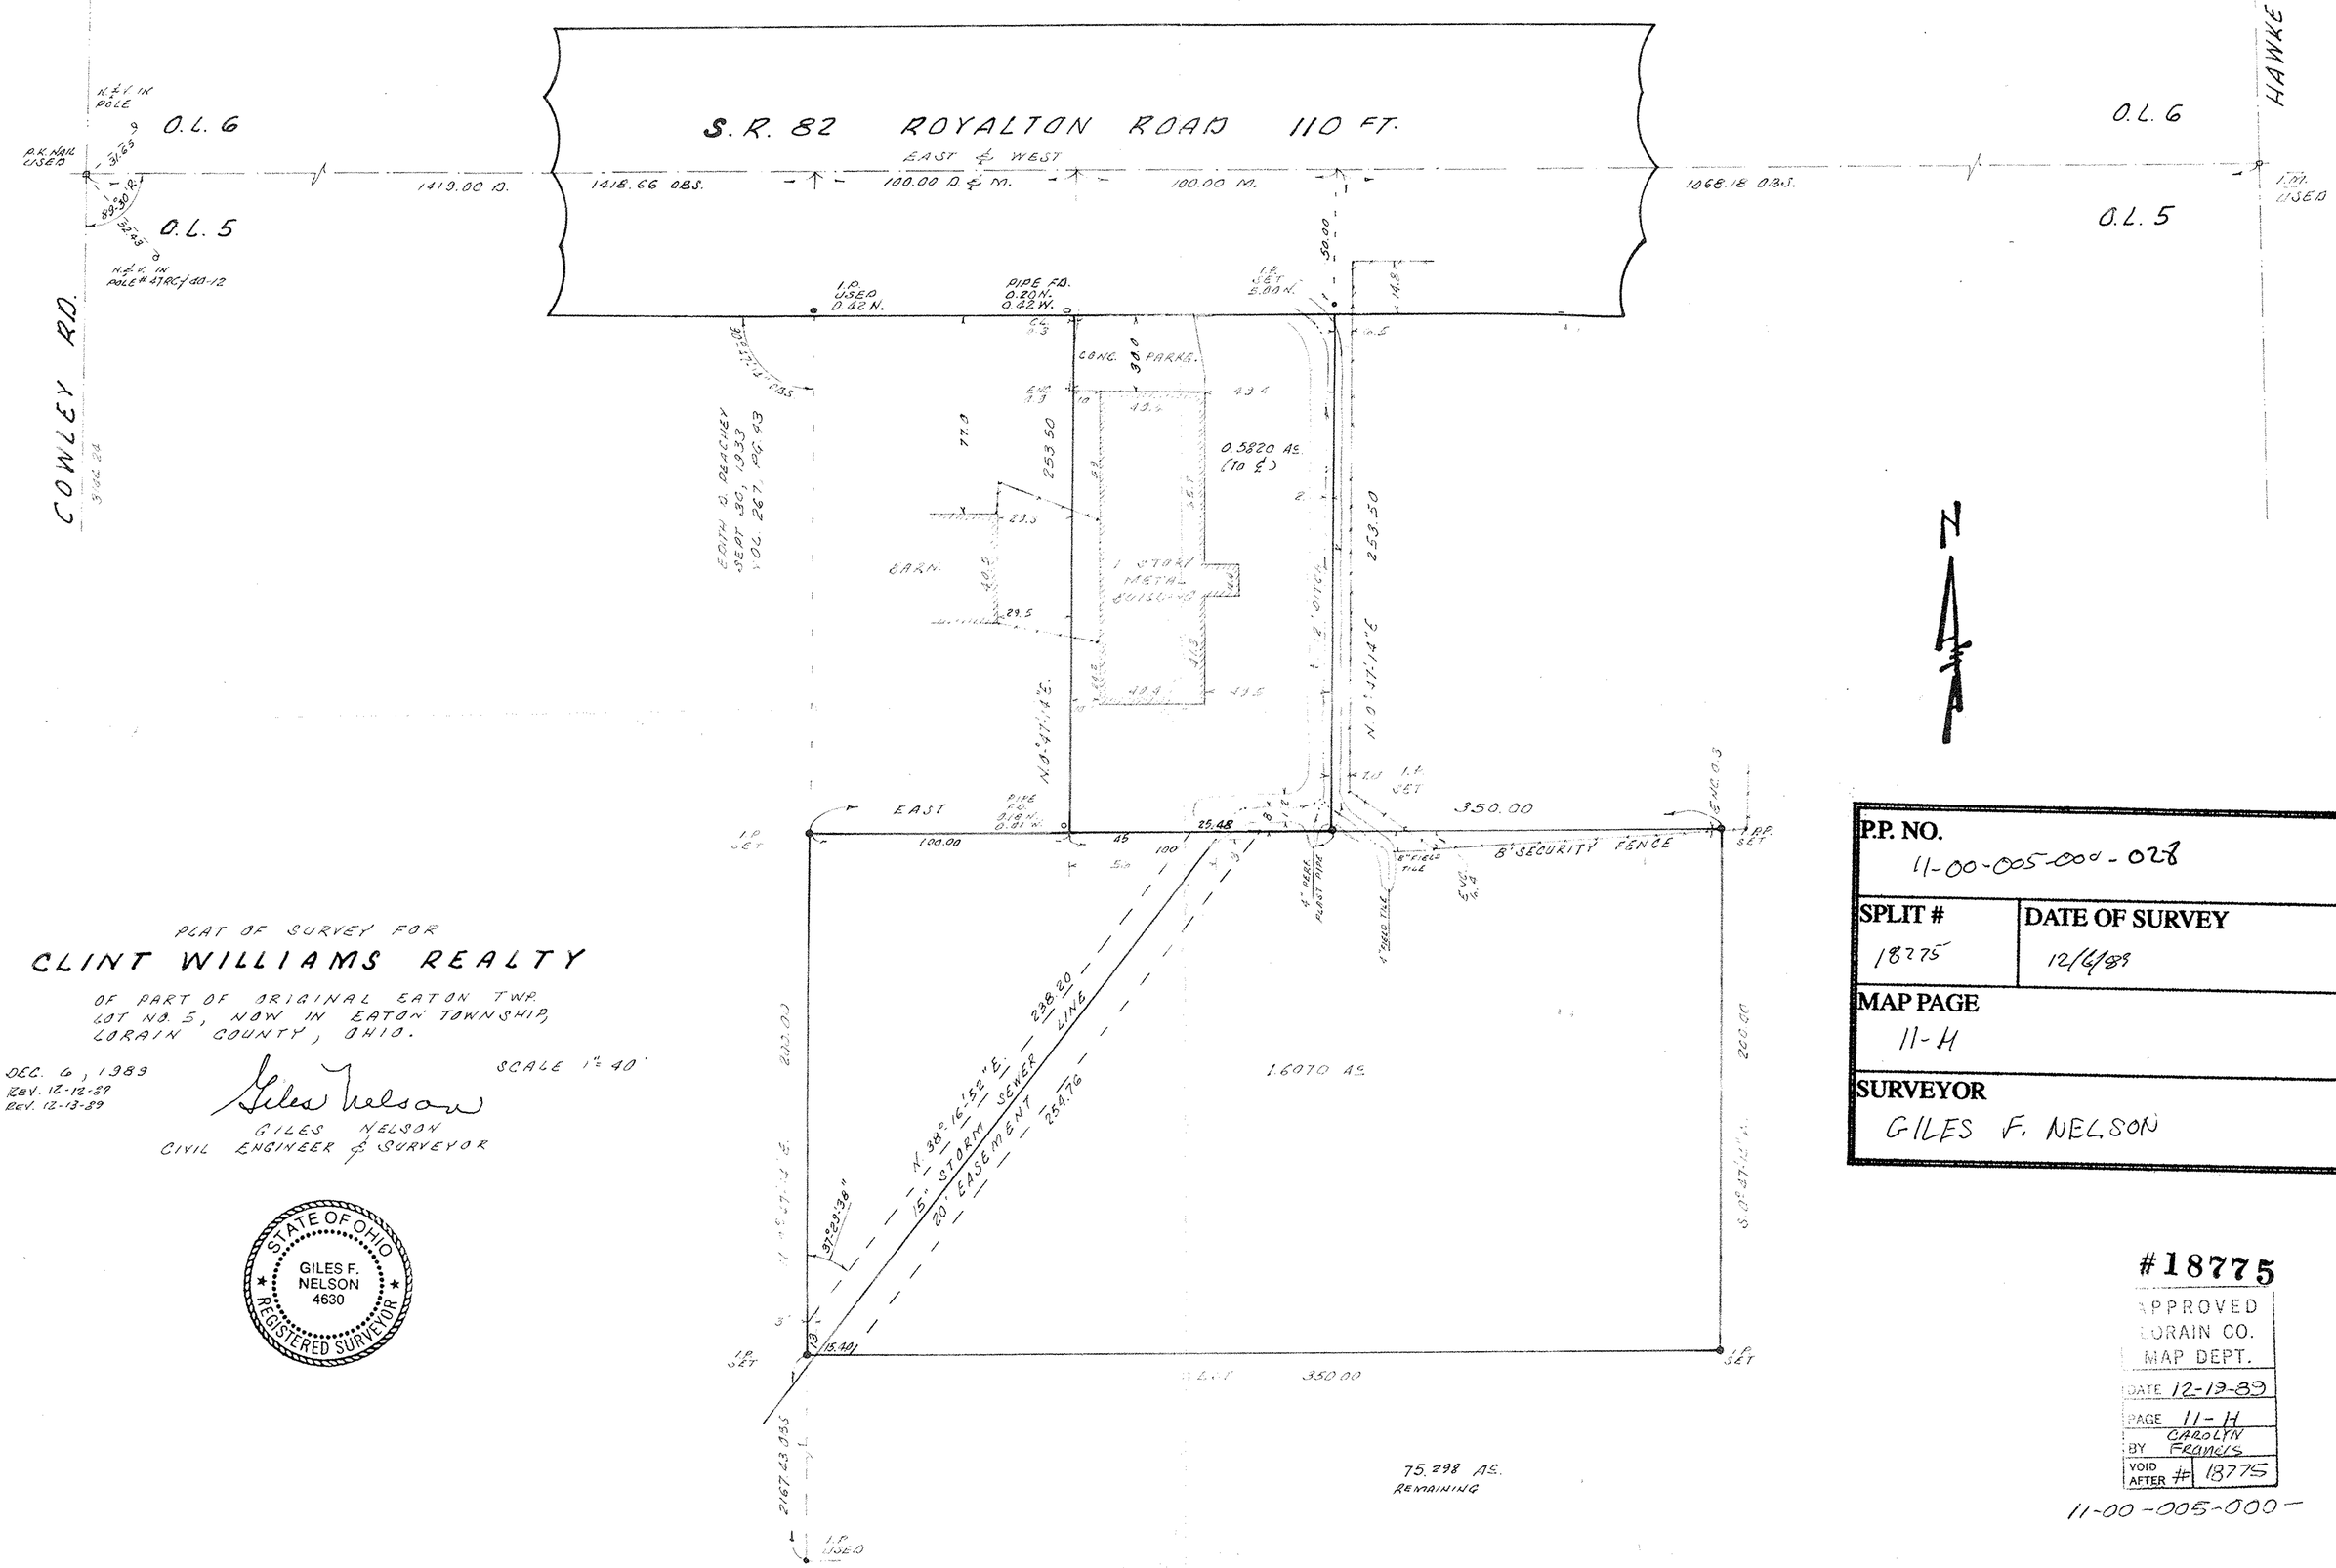

PLAT OF SURVEY FOR

CLINT WILLIAMS REALTY

OF PART OF ORIGINAL EATON TWP. LOT NO. 5, NOW IN EATON TOWNSHIP, LORAIN COUNTY, OHIO.

DEC. 6, 1989
REV. 12-12-89
REV. 12-13-89

SCALE 1" = 40'

Giles Nelson
GILES NELSON
CIVIL ENGINEER & SURVEYOR

STATE OF OHIO
GILES F. NELSON
4630
REGISTERED SURVEYOR

P.P. NO. 11-00-005-000-028	
SPLIT # 18775	DATE OF SURVEY 12/6/89
MAP PAGE 11-H	
SURVEYOR GILES F. NELSON	

#18775

APPROVED
LORAIN CO.
MAP DEPT.
DATE 12-19-89
PAGE 11-H
BY CAROLYN FRANCIS
VOID AFTER # 18775

11-00-005-000-