P.P. NO. 05-00-097-103.005, 004 036 037, 038	
SPLIT #	DATE OF SURVEY
MAP PAGE 05-00-097-B	
SURVEYOR Schmidt	

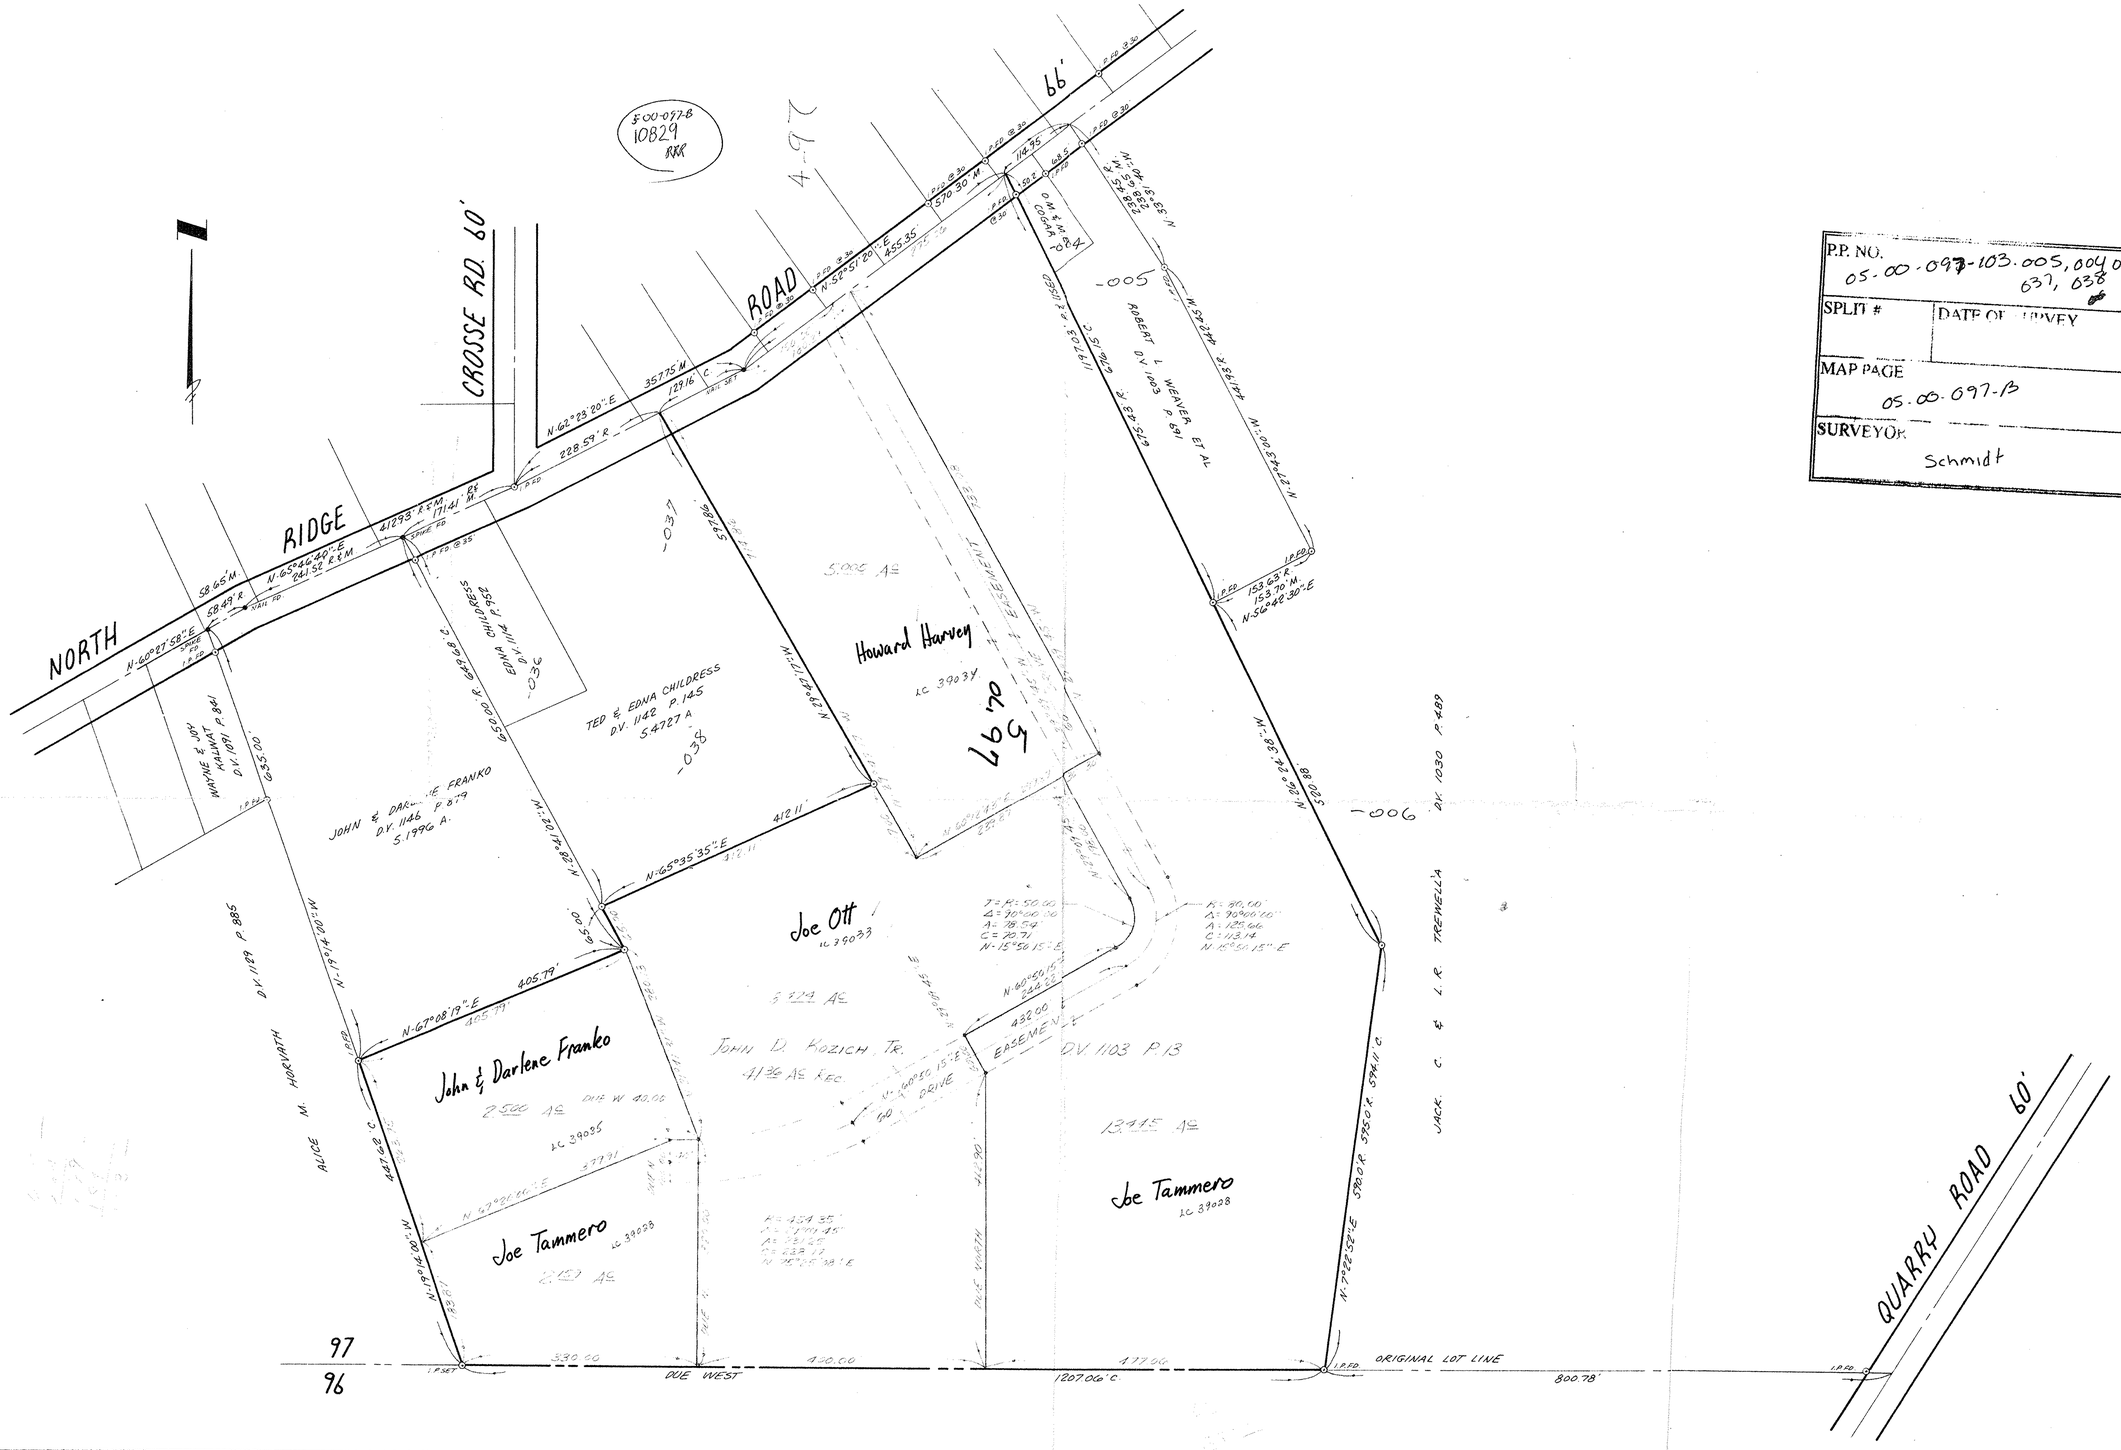

No.	Date	Description	By

REVISIONS

PROJECT

BOUNDARY SURVEY
OF PART OF
AMHERST TWP. ORIG. LOT Nº 97
TOWNSHIP OF AMHERST COUNTY OF LORAIN
STATE OF OHIO

PREPARED FOR:

Drawn by: DE
Checked by:
App. by:
Scale: 1" = 100'
Date: JULY 28, 1977

KLEINOEDER · SCHMIDT
and ASSOCIATES
ENGINEERS — SURVEYORS — CONSULTANTS in LAND PLANNING
ELYRIA - NORWALK - EDINA OHIO

REFERENCES

SHEET NO. 1 of 1

JOB NO. 77-251