05-00-095-000-068069

SPLIT #	DATE OF SURVEY
	March 1991

MAP PAGE 5-00-095-B

SURVEYOR Dane A. Haponek

SURVEY
OF PART OF
ORIGINAL AMHERST TWP.
LOT Nº 95

TWP OF AMHERST COUNTY OF LORAIN
STATE OF OHIO

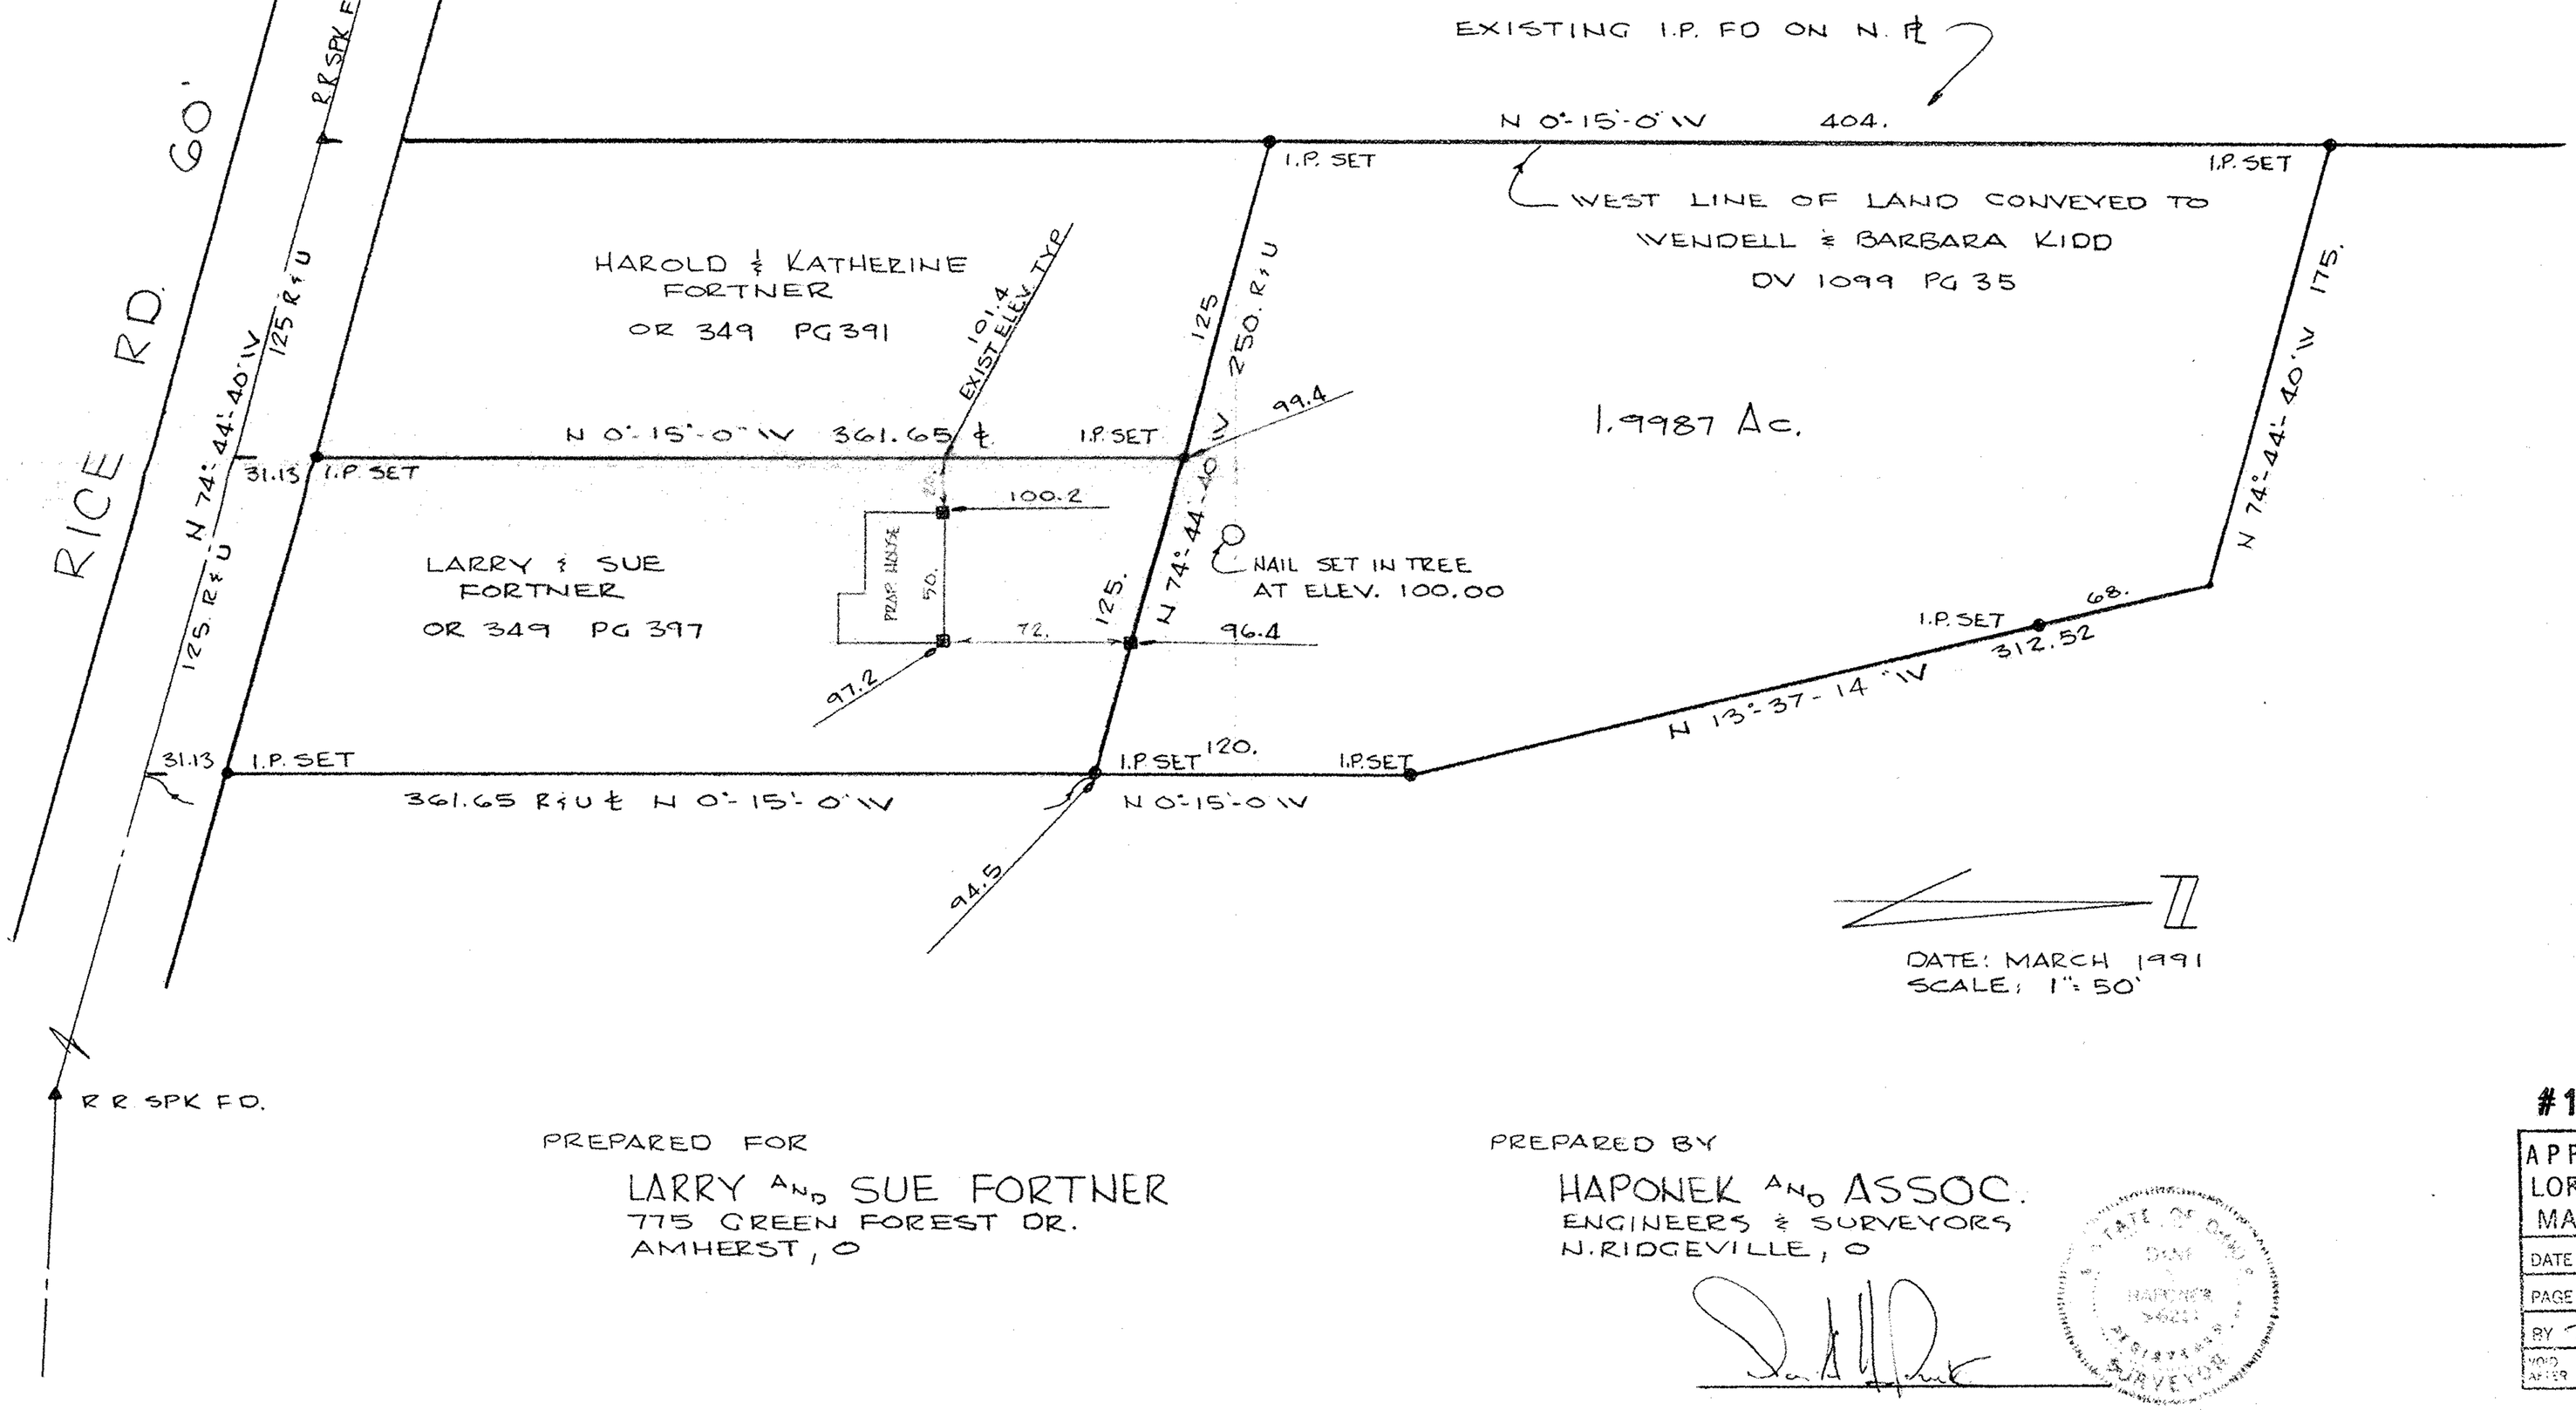

DATE: MARCH 1991
SCALE: 1" = 50'

PREPARED FOR
LARRY AND SUE FORTNER
775 GREEN FOREST DR.
AMHERST, O

PREPARED BY
HAPONEK AND ASSOC.
ENGINEERS & SURVEYORS
N. RIDGEVILLE, O

STATE OF OHIO DANE A. HAPONEK 5621 REGISTERED SURVEYOR

#19551

APPROVED LORAIN CO. MAP DEPT.	
DATE	9-16-91
PAGE	9-00-095-B
BY	T. McNair
VOID AFTER	19551