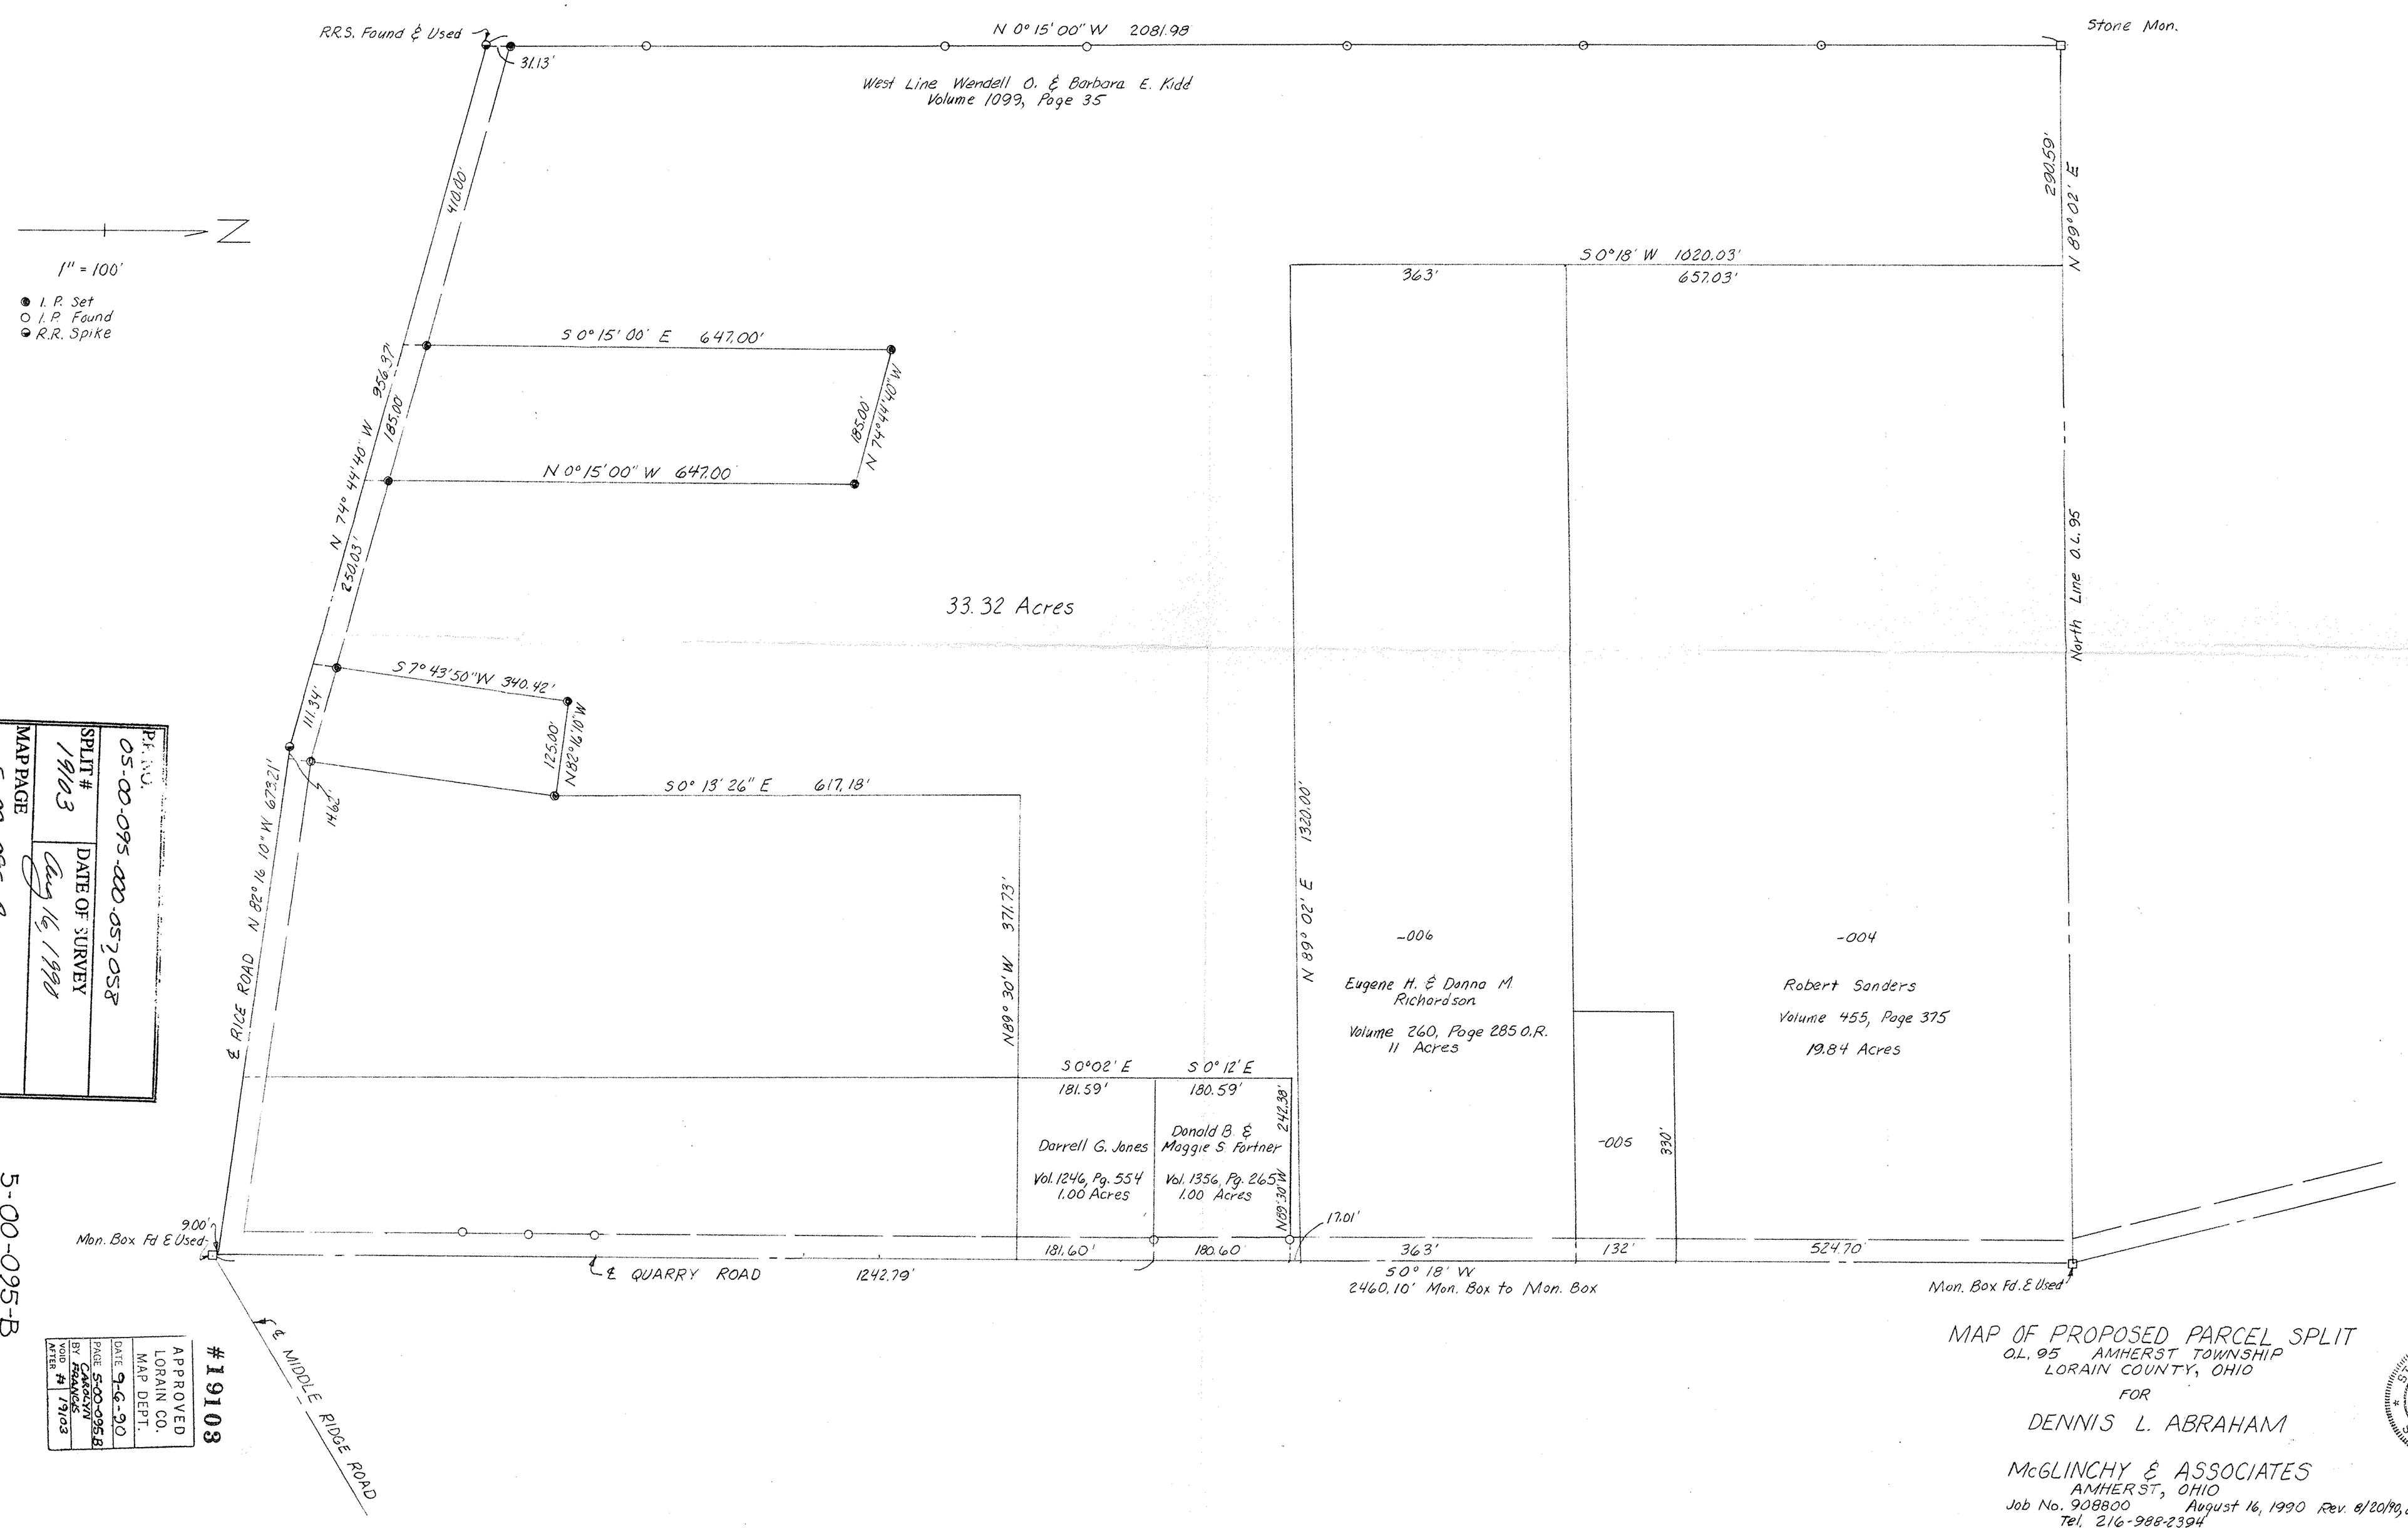

P.F. NO.
05-00-095-000-057058

SPLIT # 19103 | DATE OF SURVEY Aug 16, 1990

MAP PAGE 5-00-095-B

SURVEYOR Lawrence V. McGlinchy

5-00-095-B

APPROVED
LORAIN CO.
MAP DEPT.
DATE 9-6-90
PAGE 5-00-095-B
BY CAROLYN FRANCIS
VOID AFTER #4 19103

#19103

MAP OF PROPOSED PARCEL SPLIT
O.L. 95 AMHERST TOWNSHIP
LORAIN COUNTY, OHIO
FOR
DENNIS L. ABRAHAM

STATE OF OHIO
LAWRENCE V. McGLINCHY
4970
REGISTERED SURVEYOR

McGLINCHY & ASSOCIATES
AMHERST, OHIO
Job No. 908800 August 16, 1990 Rev. 8/20/90, 8/30/90
Tel. 216-988-2394

8-31-90 Rev.