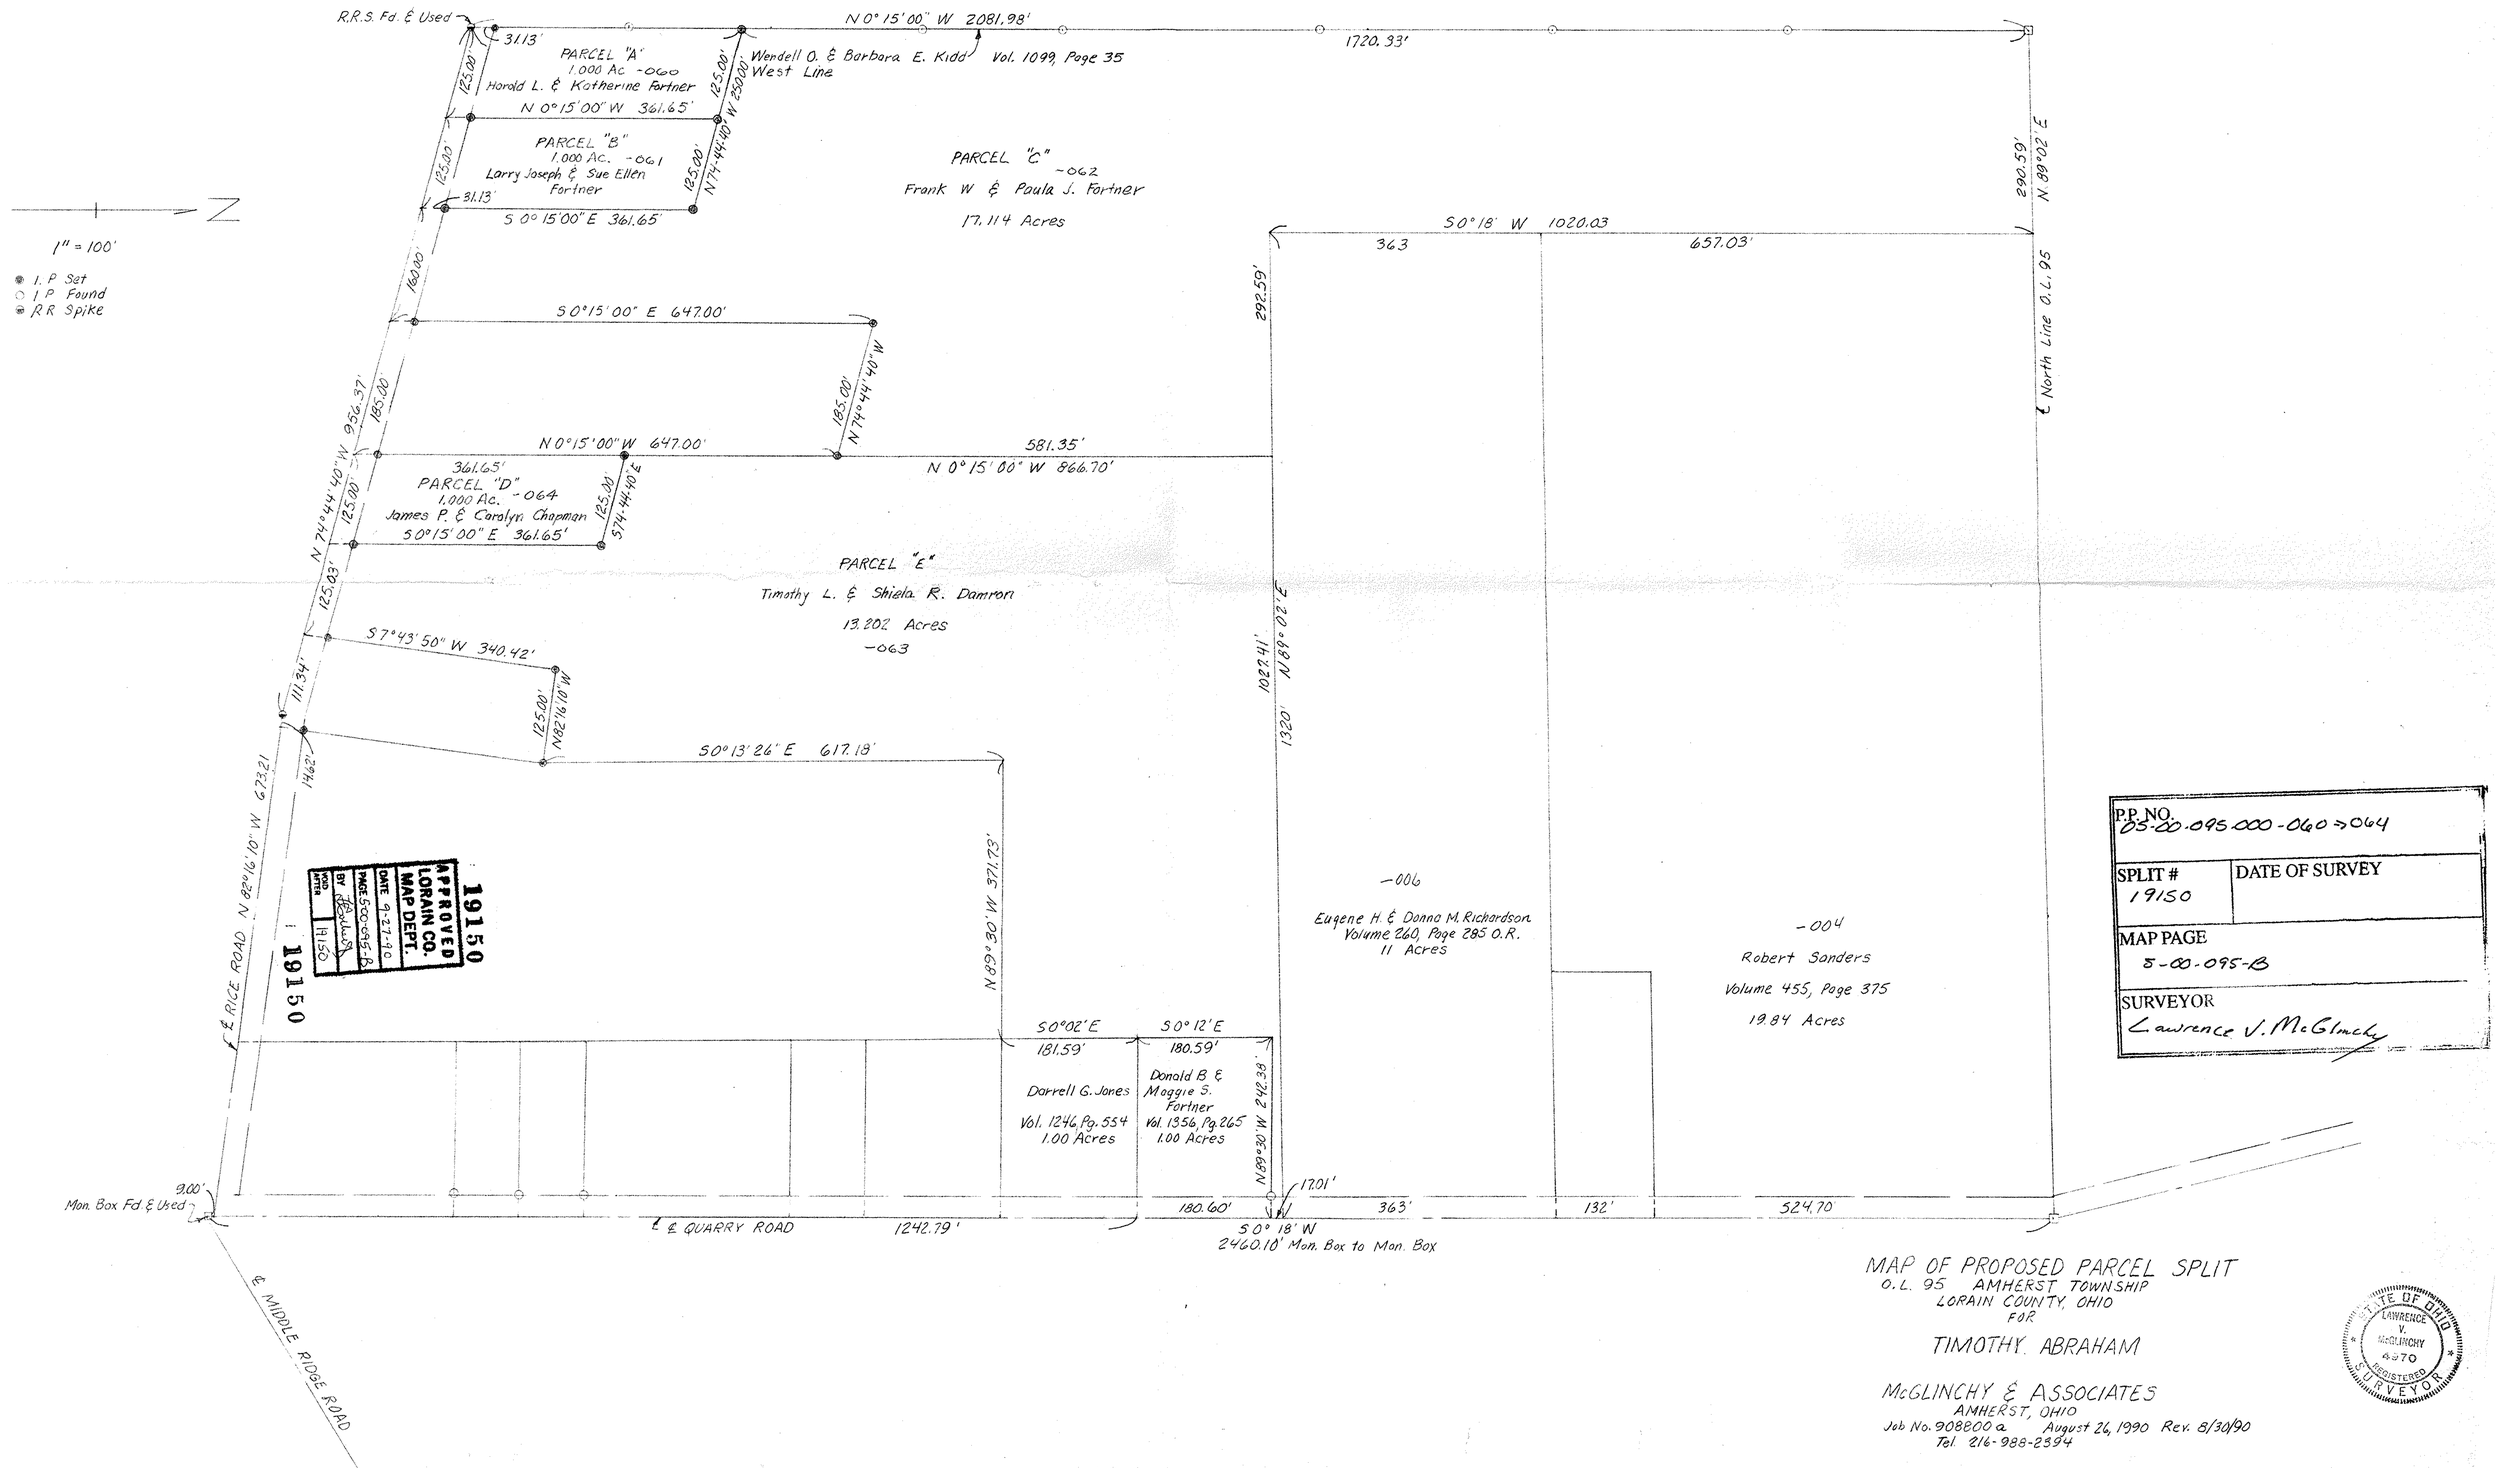

P.P. NO. 05-00-095-000-060 → 064	
SPLIT # 19150	DATE OF SURVEY
MAP PAGE 5-00-095-B	
SURVEYOR Lawrence V. McGlinchy	

MAP OF PROPOSED PARCEL SPLIT
O.L. 95 AMHERST TOWNSHIP
LORAIN COUNTY, OHIO
FOR

TIMOTHY ABRAHAM

McGLINCHY & ASSOCIATES
AMHERST, OHIO
Job No. 908800 a August 26, 1990 Rev. 8/30/90
Tel 216-988-2594

STATE OF OHIO
LAWRENCE V. McGLINCHY
4970
REGISTERED SURVEYOR