05-00-094-105-023
SPLIT # / DATE OF SURVEY
MAP PAGE 5-E 05-00-094-C 05-00-095-C
SURVEYOR Charles P. Waryu

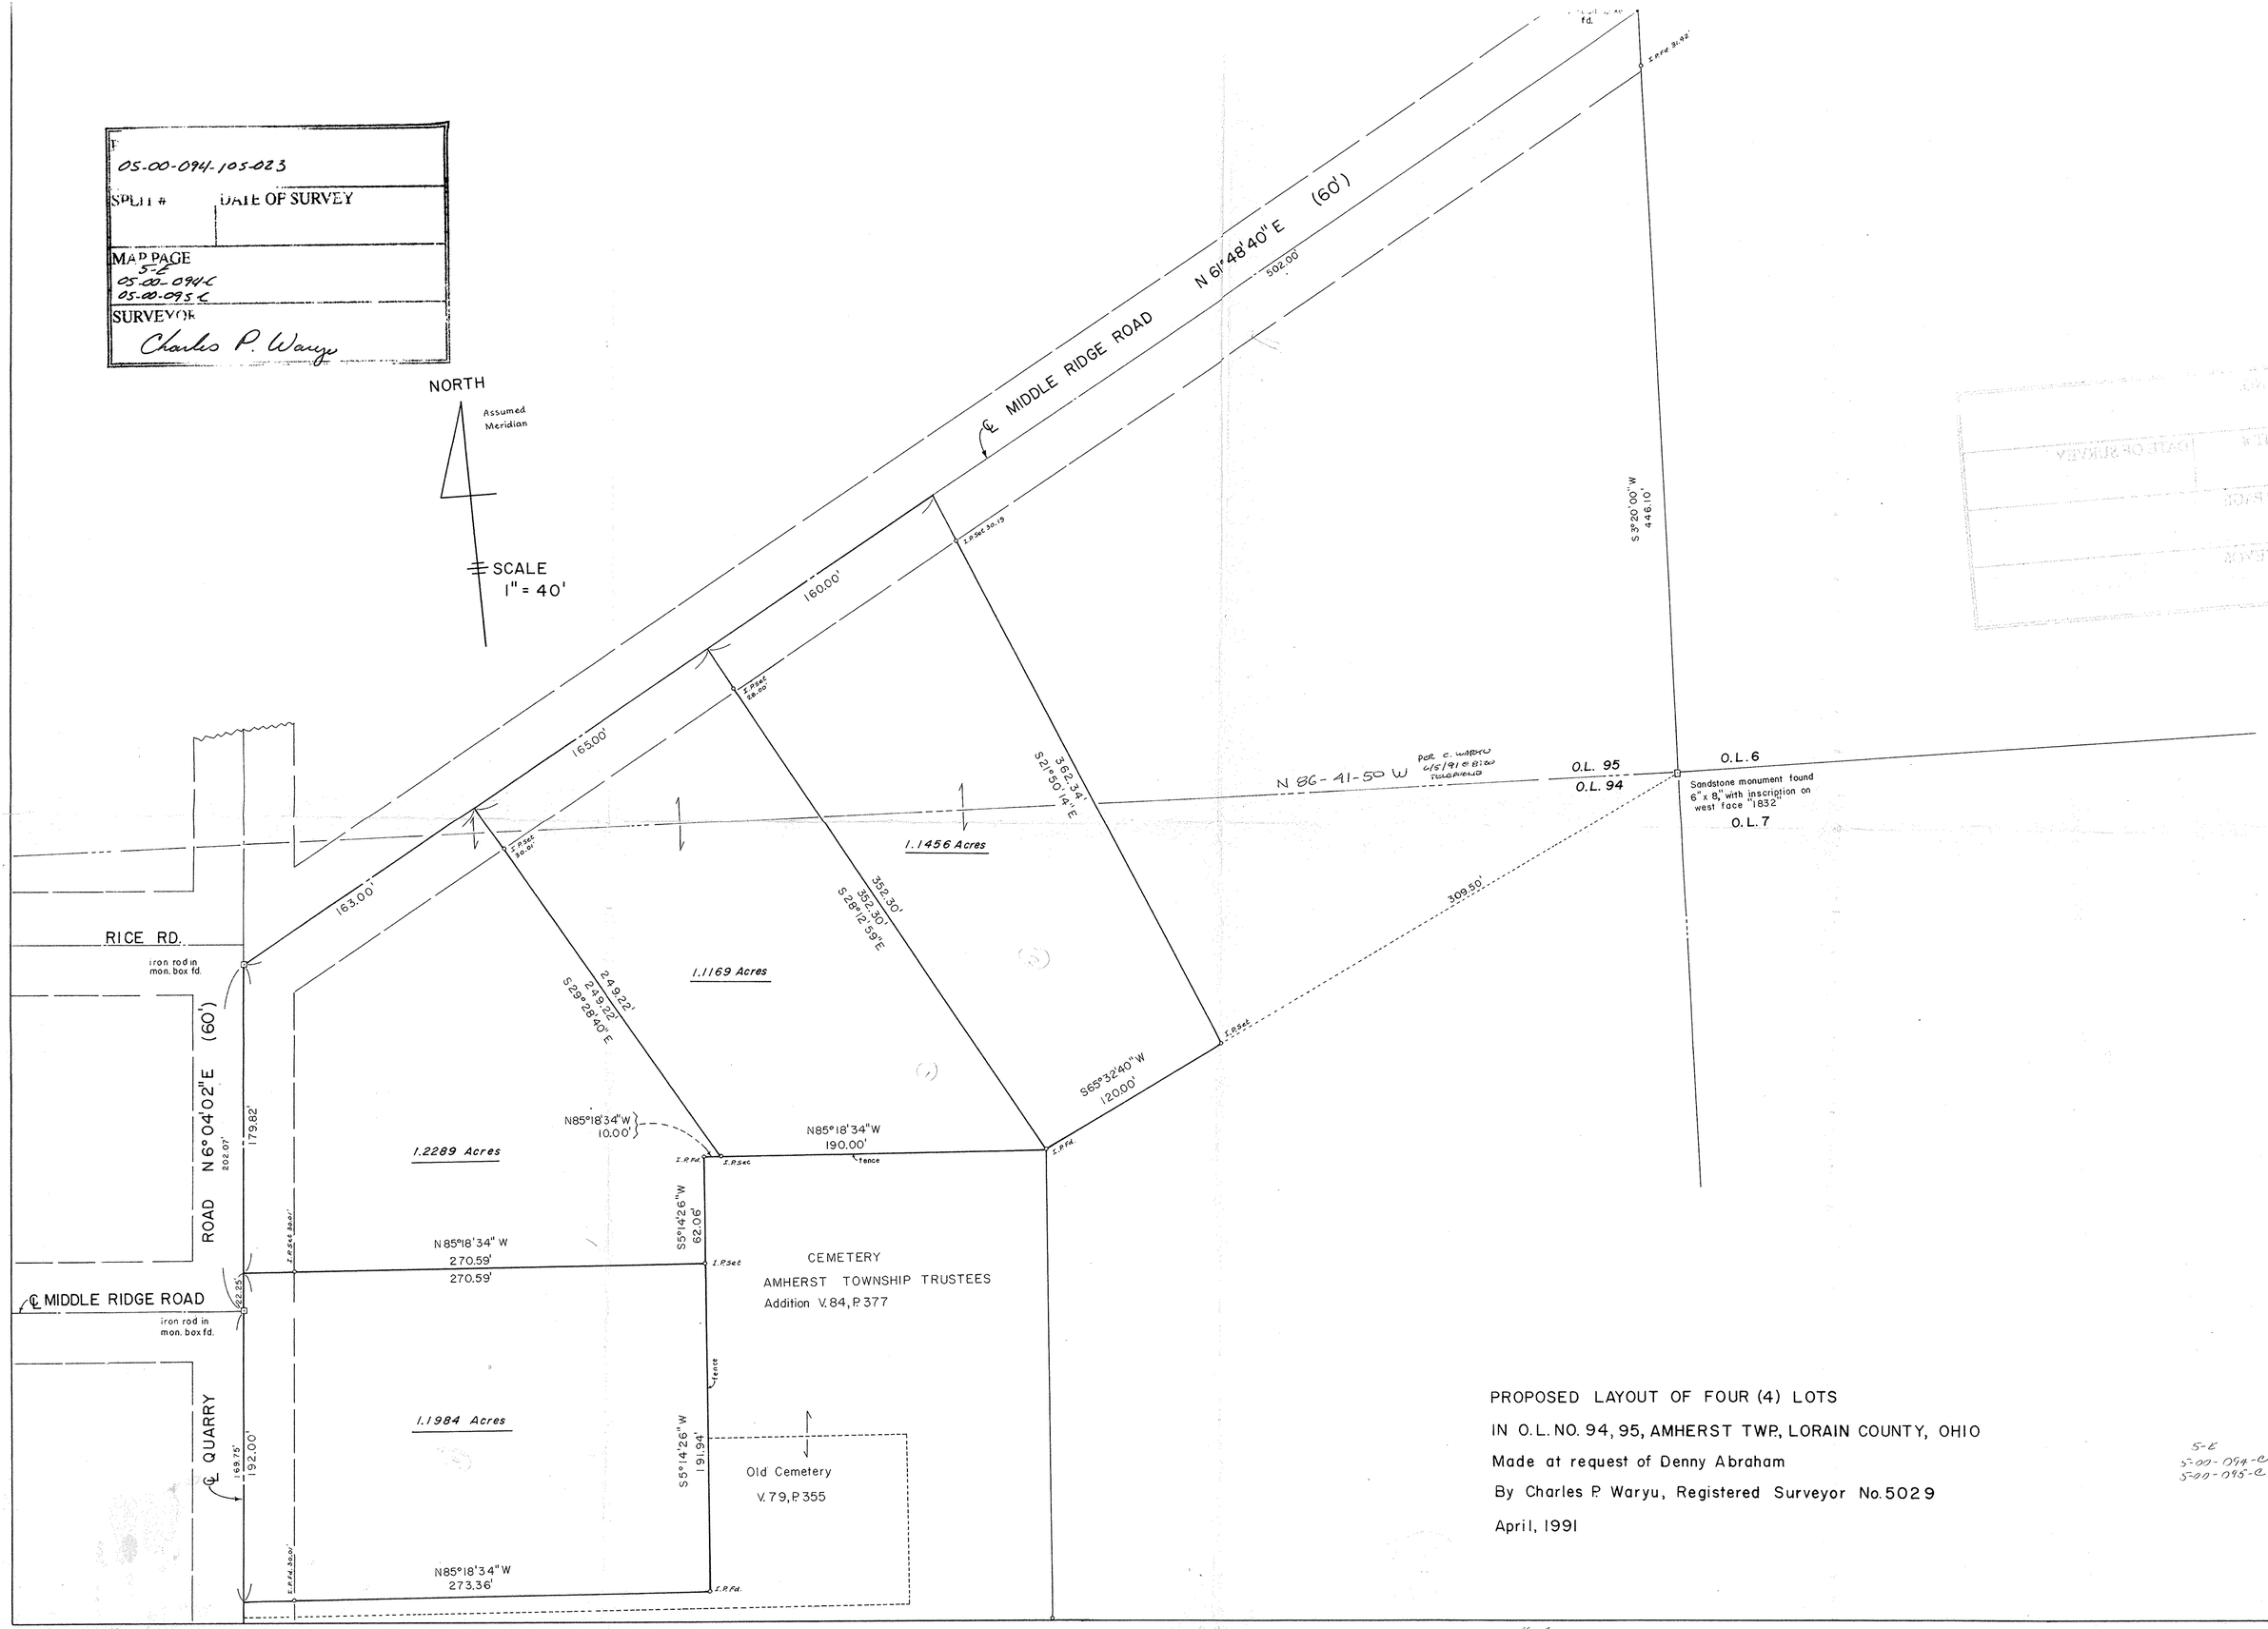

PROPOSED LAYOUT OF FOUR (4) LOTS

IN O.L. NO. 94, 95, AMHERST TWP., LORAIN COUNTY, OHIO

Made at request of Denny Abraham

By Charles P. Waryu, Registered Surveyor No. 5029

April, 1991

5-E
5-00-094-C
5-00-095-C

#19399
APPROVED
LORAIN CO.
MAP DEPT.
DATE 6-3-91
PAGE 5-E-094-C 095-C
BY CAROLYN FRANCIS
VOID AFTER # 19399

May 4, 1991