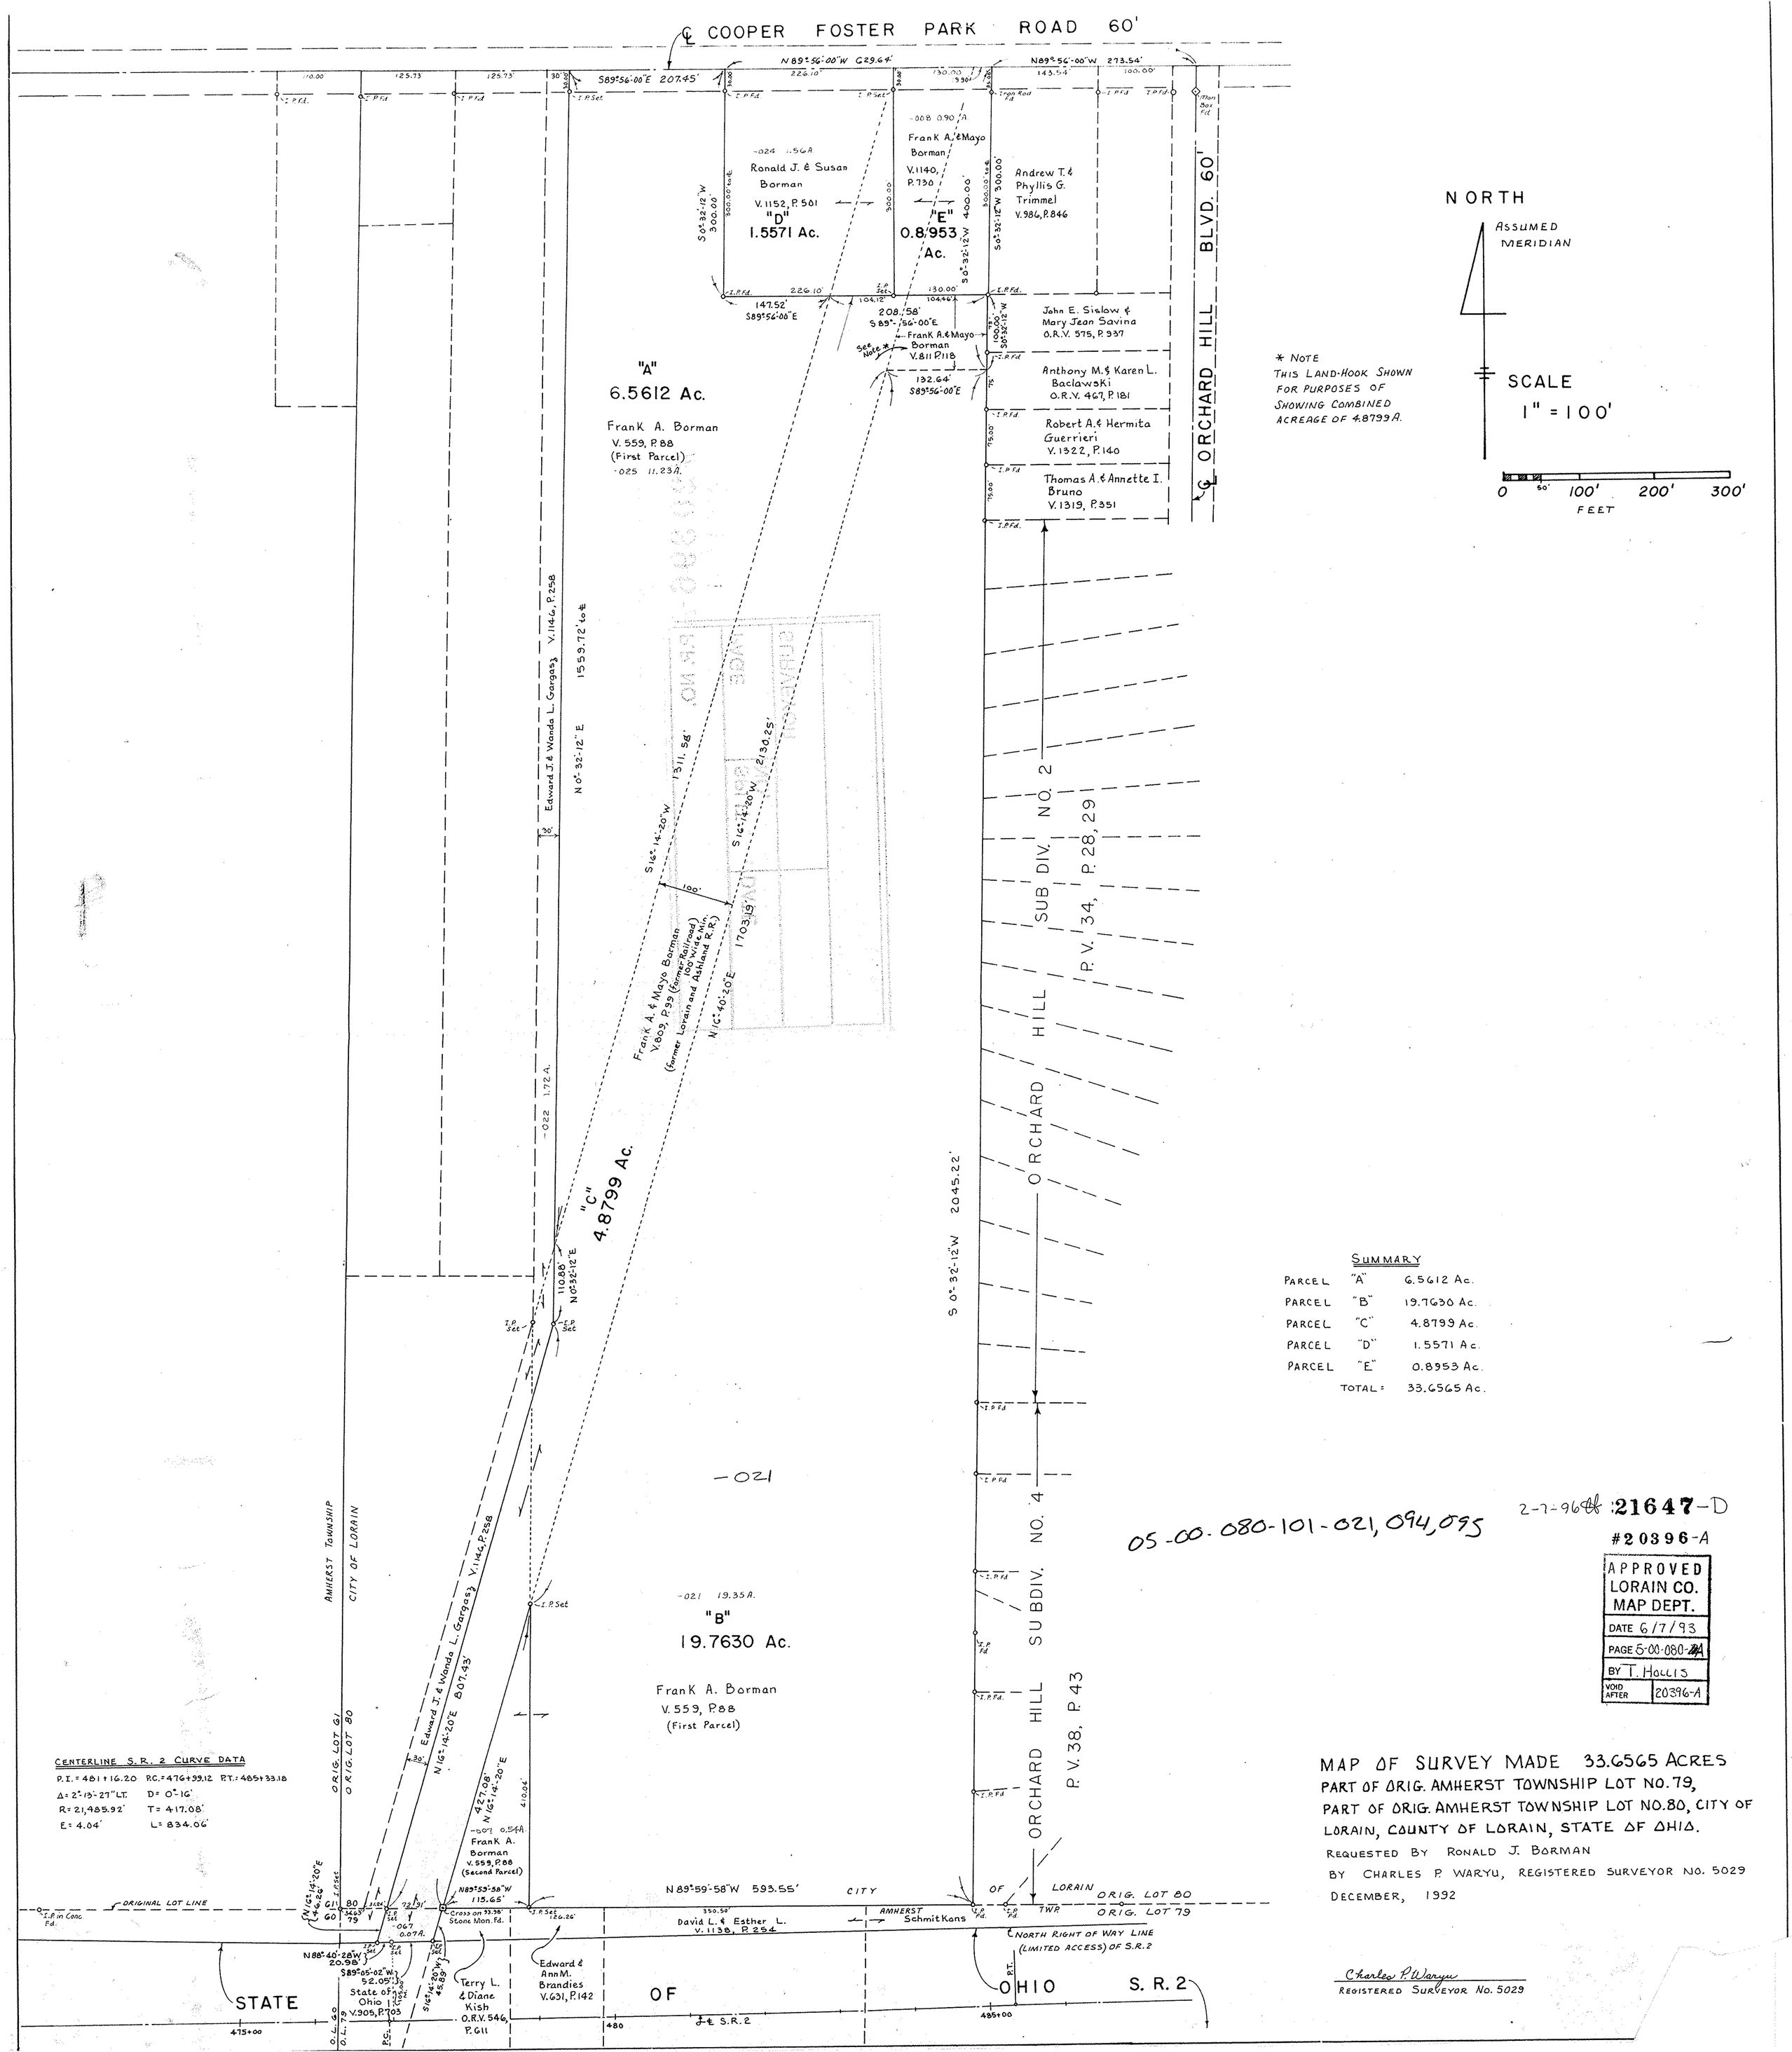
℄ COOPER FOSTER PARK ROAD 60'
N 89°-56'-00"W 629.64'
N 89°-56'-00"W 273.54'
S 89°-56'-00"E 207.45'
Ronald J. & Susan Borman V. 1152, P. 501
"D" 1.5571 Ac.
Frank A. & Mayo Borman V. 1140, P. 730
"E" 0.8953 Ac.
Andrew T. & Phyllis G. Trimmel V. 986, P. 846
John E. Sislow & Mary Jean Savina O.R.V. 575, P. 937
Anthony M. & Karen L. Baclawski O.R.V. 467, P. 181
Robert A. & Hermita Guerrieri V. 1322, P. 140
Thomas A. & Annette I. Bruno V. 1319, P. 351
Frank A. & Mayo Borman V. 811 P. 118
See Note *
"A" 6.5612 Ac.
Frank A. Borman V. 559, P. 88 (First Parcel)
-025 11.23 A.
Edward J. & Wanda L. Gargas V. 1146, P. 258
Frank A. & Mayo Borman V. 809, P. 99 (Former Railroad 100' Wide Min. Former Lorain and Ashland R.R.)
"C" 4.8799 Ac.
-022 1.72 A.
-021
-021 19.35 A.
"B" 19.7630 Ac.
Frank A. Borman V. 559, P. 88 (First Parcel)
-007 0.54 A.
Frank A. Borman V. 559, P. 88 (Second Parcel)
℄ ORCHARD HILL BLVD. 60'
ORCHARD HILL SUB DIV. NO. 2 P. V. 34, P. 28, 29
ORCHARD HILL SUBDIV. NO. 4 P. V. 38, P. 43
S 0°-32'-12"W 2045.22'
N 0°-32'-12"E 1559.72'
S 16°-14'-20"W 1311.58'
S 16°-14'-20"W 2130.25'
N 16°-40'-20"E 1703.19'
N 16°-14'-20"E 807.43'
N 16°-14'-20"E 427.08'
N 89°-59'-58"W 593.55'
David L. & Esther L. V. 1138, P. 254
Schmit Kans
Terry L. & Diane Kish O.R.V. 546, P. 611
Edward & Ann M. Brandies V. 631, P. 142
State of Ohio V. 905, P. 703
STATE OF OHIO
S. R. 2
℄ NORTH RIGHT OF WAY LINE (LIMITED ACCESS) OF S.R. 2
AMHERST TOWNSHIP
CITY OF LORAIN
ORIGINAL LOT LINE
ORIG. LOT 79
ORIG. LOT 80
NORTH
ASSUMED MERIDIAN
SCALE 1" = 100'
0 50' 100' 200' 300' FEET
* NOTE THIS LAND-HOOK SHOWN FOR PURPOSES OF SHOWING COMBINED ACREAGE OF 4.8799 A.
SUMMARY
PARCEL "A" 6.5612 Ac.
PARCEL "B" 19.7630 Ac.
PARCEL "C" 4.8799 Ac.
PARCEL "D" 1.5571 Ac.
PARCEL "E" 0.8953 Ac.
TOTAL = 33.6565 Ac.
CENTERLINE S.R. 2 CURVE DATA
P.I. = 481+16.20 P.C. = 476+99.12 P.T. = 485+33.18
Δ = 2°-13'-27" LT. D = 0°-16'
R = 21,485.92' T = 417.08'
E = 4.04' L = 834.06'
05-00-080-101-021, 094, 095
2-7-96 #21647-D
#20396-A
APPROVED LORAIN CO. MAP DEPT.
DATE 6/7/93
PAGE 5-00-080-A
BY T. Hollis
VOID AFTER 20396-A
MAP OF SURVEY MADE 33.6565 ACRES
PART OF ORIG. AMHERST TOWNSHIP LOT NO. 79,
PART OF ORIG. AMHERST TOWNSHIP LOT NO. 80, CITY OF LORAIN, COUNTY OF LORAIN, STATE OF OHIO.
REQUESTED BY RONALD J. BORMAN
BY CHARLES P. WARYU, REGISTERED SURVEYOR NO. 5029
DECEMBER, 1992
Charles P. Waryu
REGISTERED SURVEYOR NO. 5029