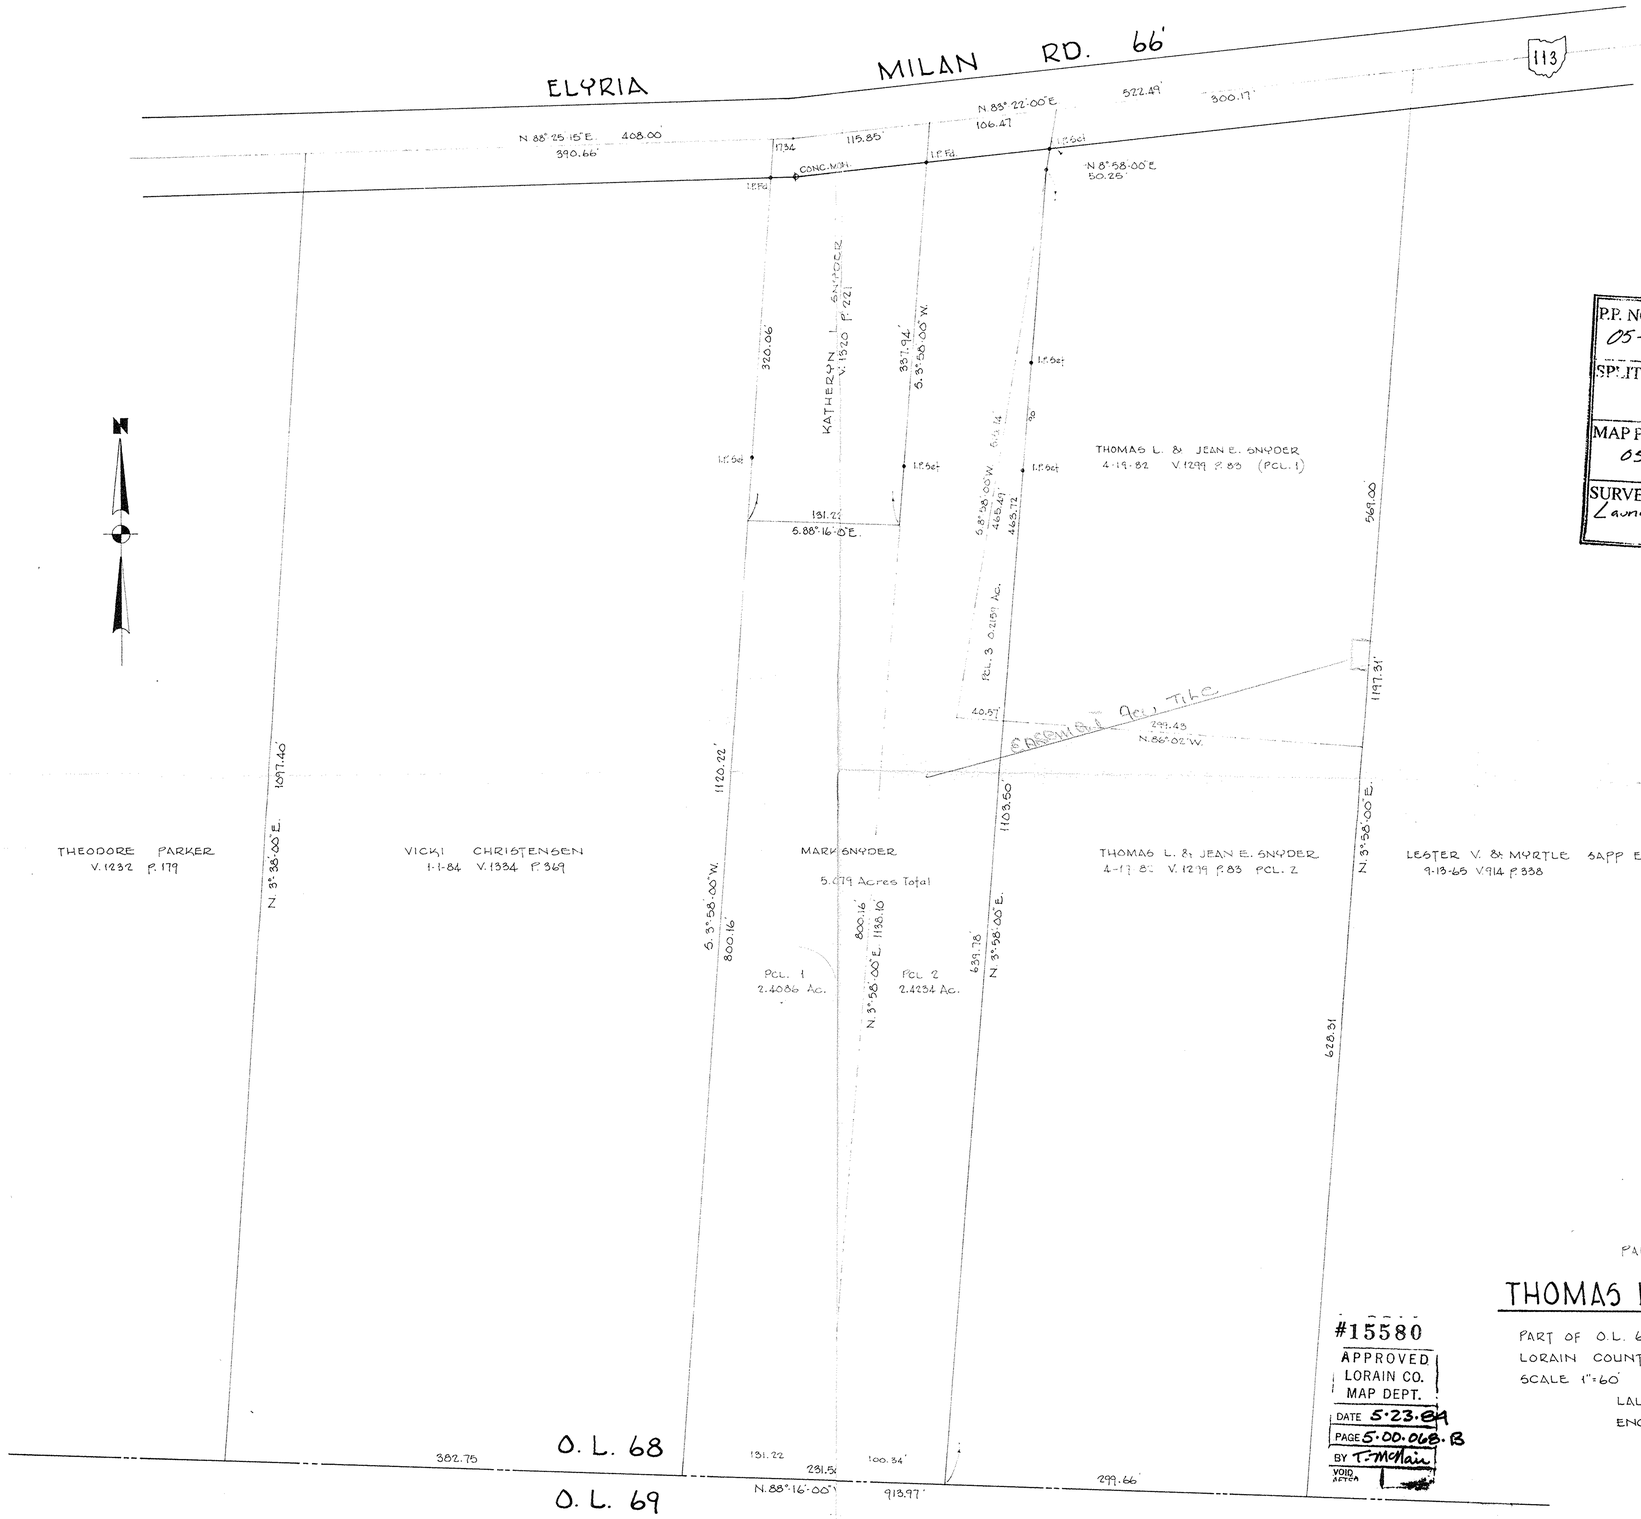

P.P. NO. 05-00-068-000-041, 040, 038	
SPLIT #	DATE OF SURVEY
MAP PAGE 05-00-068-H	
SURVEYOR Landon. Simon. Cahl & Assoc	

#15580
APPROVED
LORAIN CO.
MAP DEPT.
DATE 5-23-84
PAGE 5-00-068-B
BY T. McMain
VOID AFTER

PARTIAL SURVEY & SKETCH FOR

THOMAS L. & JEAN E. SNYDER

PART OF O.L. 68 — AMHERST TOWNSHIP
LORAIN COUNTY — OHIO
SCALE 1" = 60' — APRIL, 1984

LAUNDON • SIMON • CAHL & ASSOC.
ENGINEERS — SURVEYORS
JOB No 84-1267

APR 13 1984