split # 00025
M. page # 04-00-017-F

LOT SPLIT PLAT

Split of Parcel "D" from P.P.N. 04-00-017-102-087
Split of Parcel "B" from P.P.N. 04-00-017-102-052

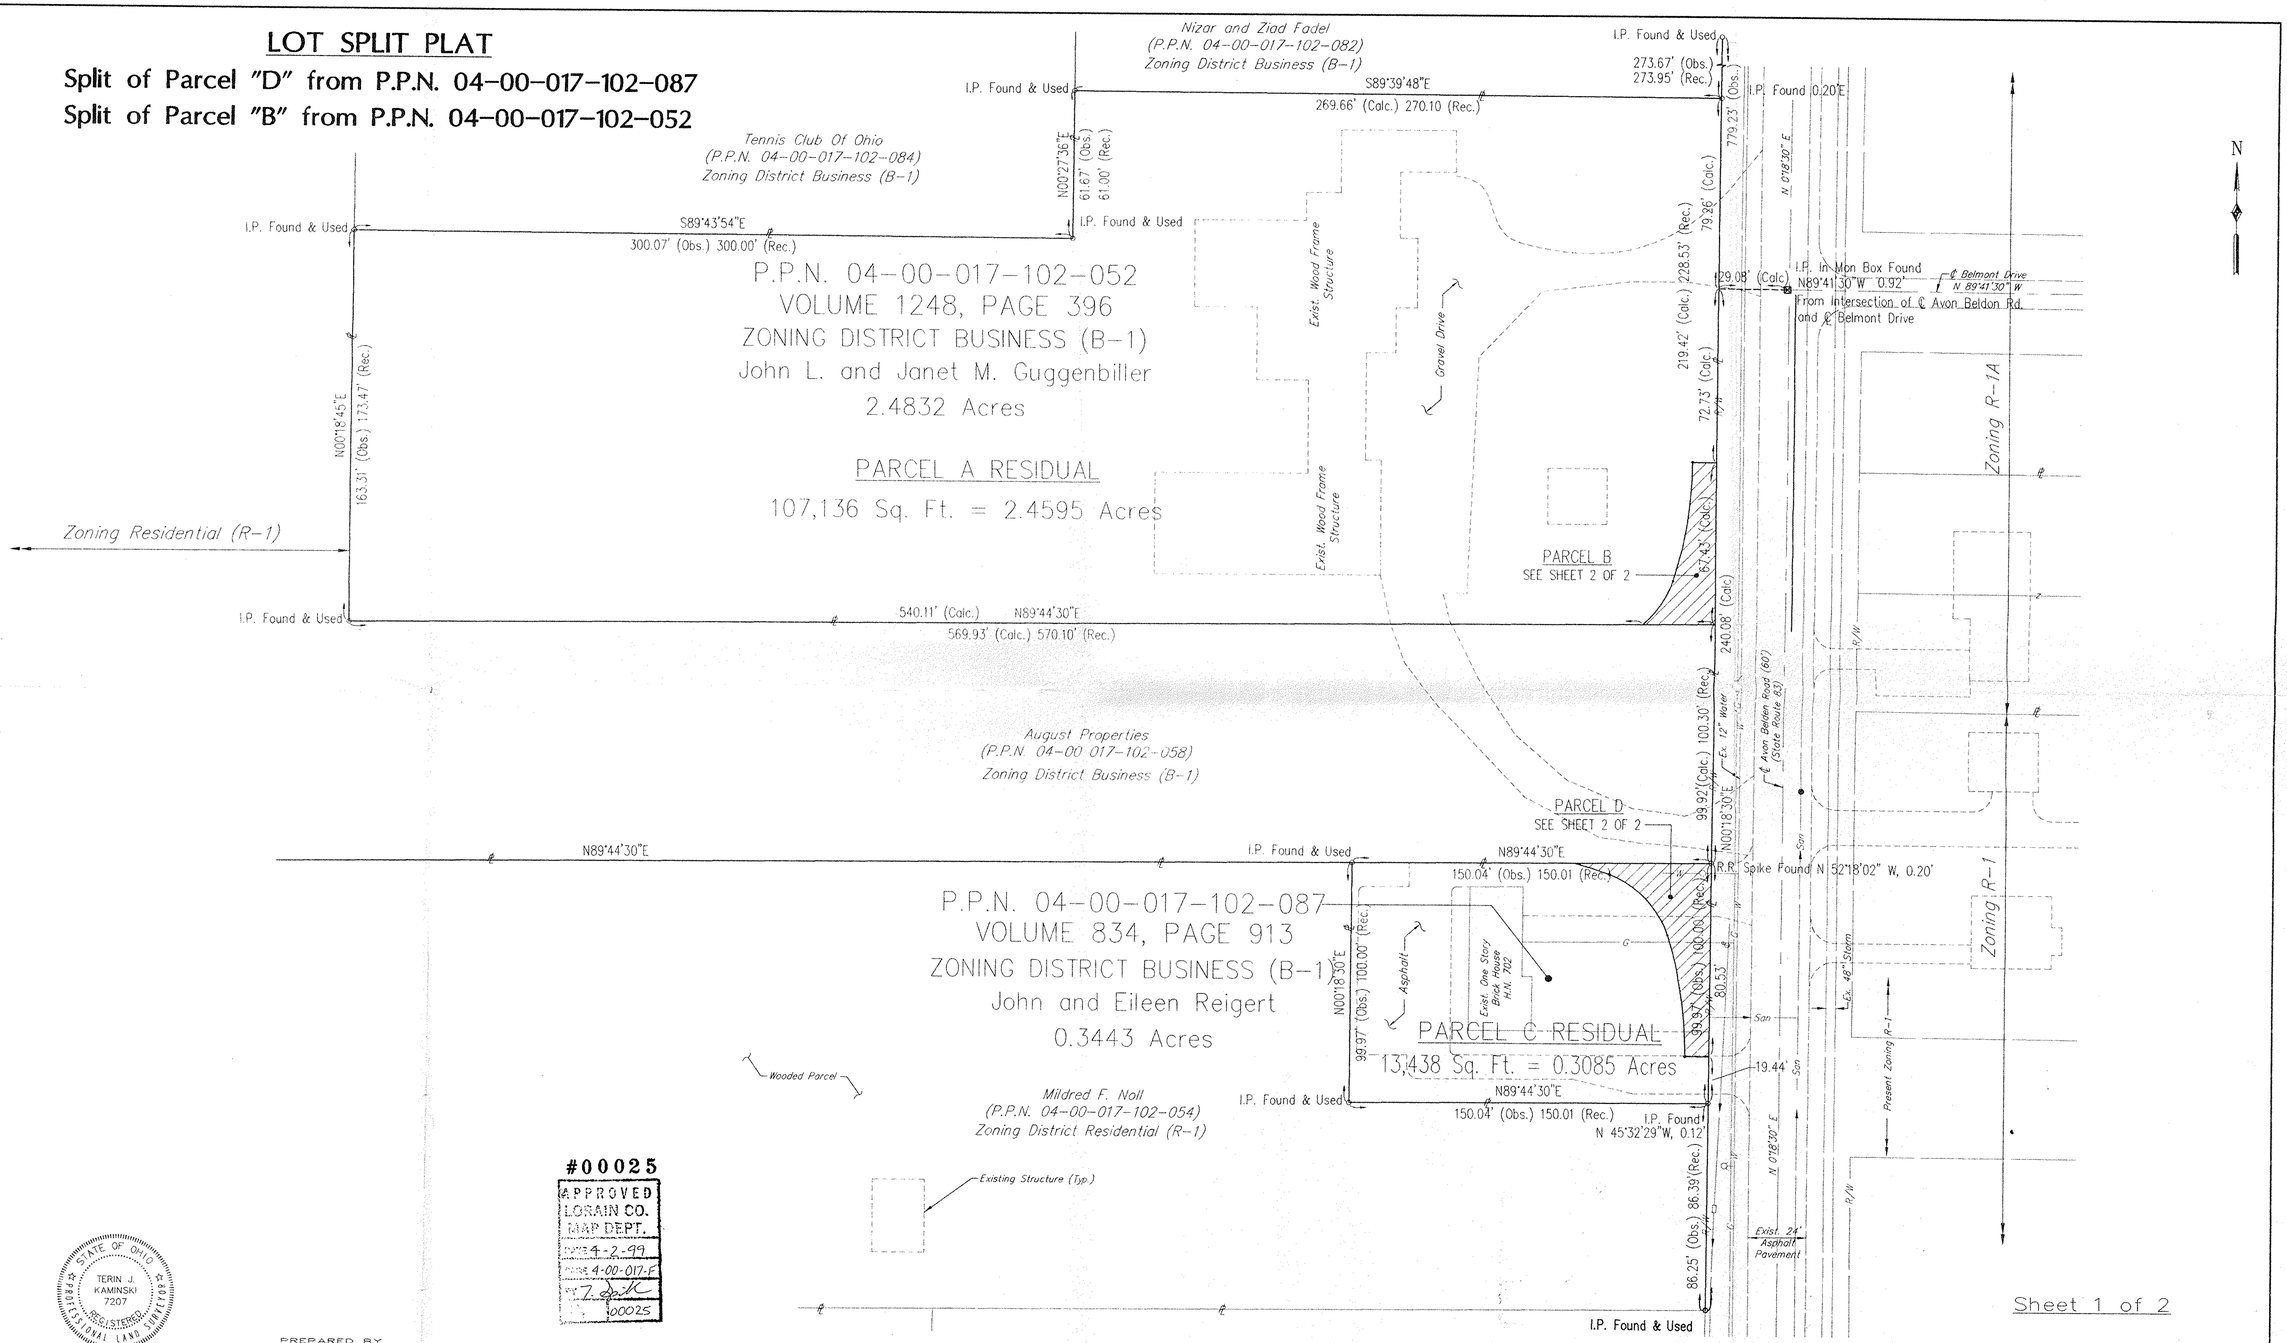

#00025
APPROVED
LORAIN CO.
MAP DEPT.
DATE 4-2-99
FILE 4-00-017-F
BY Z. Lopez
00025

STATE OF OHIO
TERIN J. KAMINSKI
7207
REGISTERED
PROFESSIONAL LAND SURVEYOR

Terin J. Kaminski L.S. No. 7207

PREPARED BY
EUTHENICS INC.
CONSULTING ENGINEERS
CLEVELAND, OHIO
216-749-1555

SURVEY MAP
PART OF AVON TOWNSHIP SECTION 17
CITY OF AVON LAKE COUNTY OF LORAIN
STATE OF OHIO

26REVISING (TKD DWGS) EST 4/19/99 PLOT @ 1:30 WP