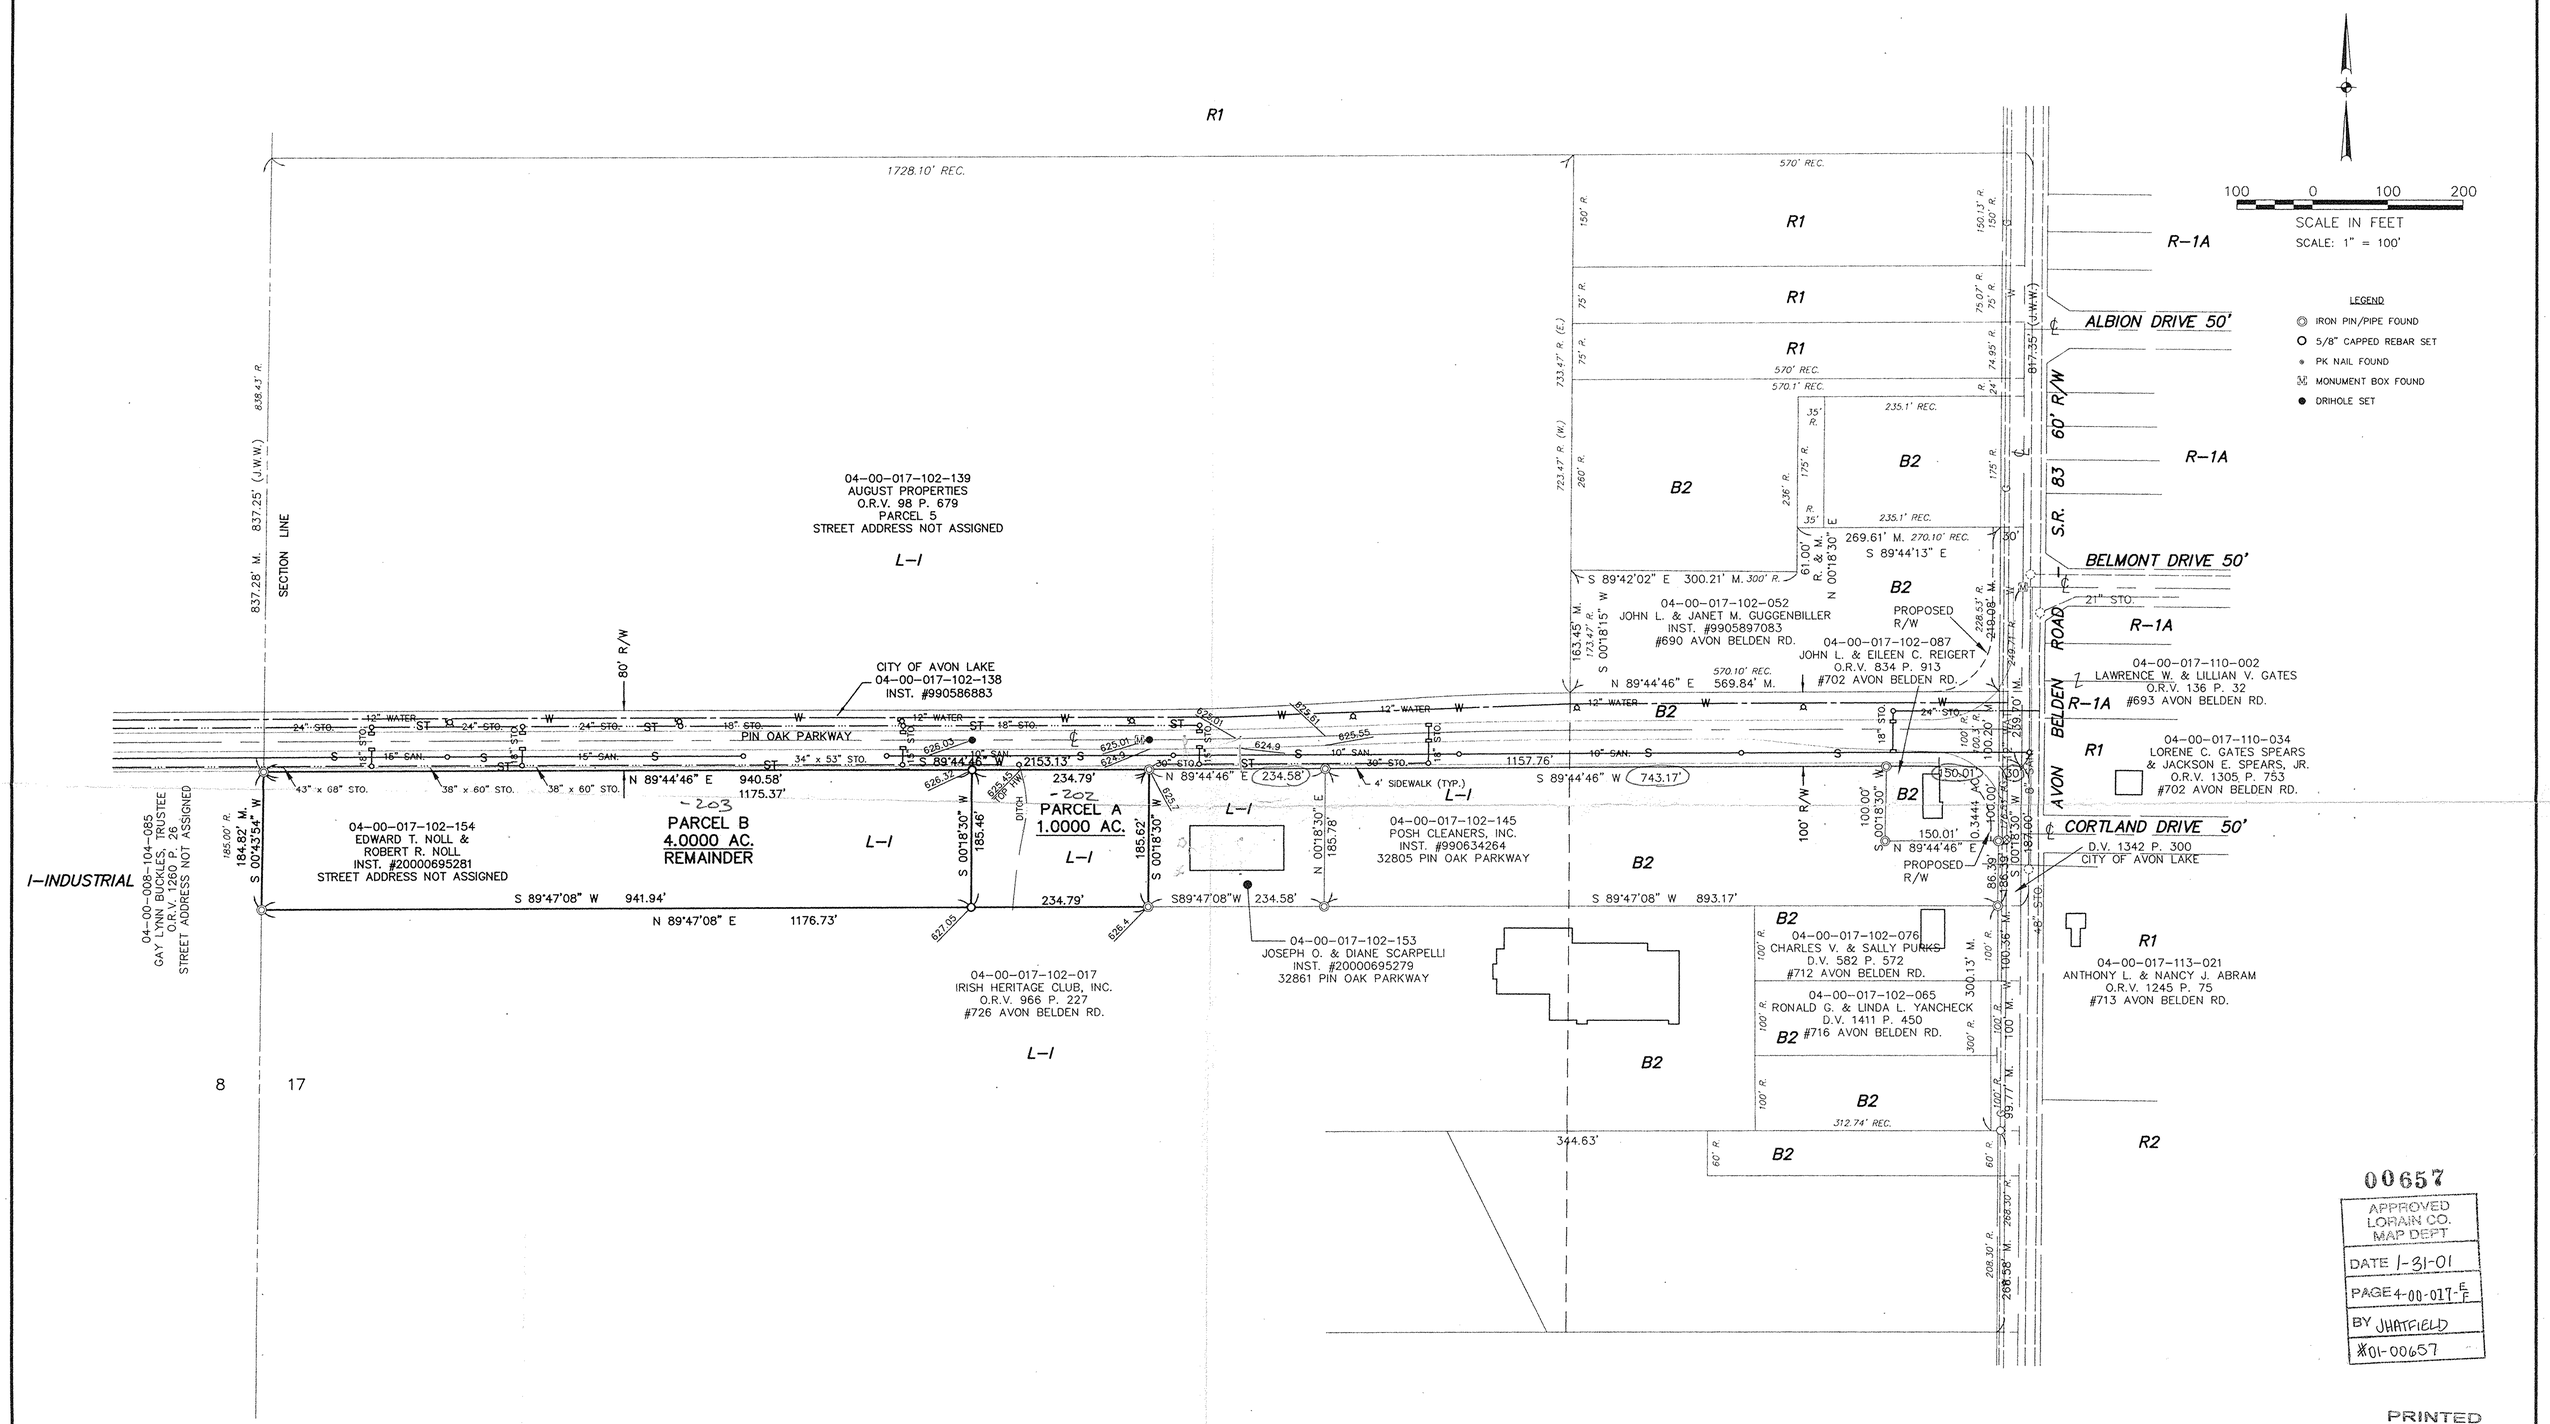

00657

APPROVED
LORAIN CO.
MAP DEPT

DATE 1-31-01

PAGE 4-00-017-E/F

BY JHATFIELD

#01-00657

PRINTED
NOV 09 2000
KS Associates, Inc.

David L. Elwell
DAVID L. ELWELL, REG. SURVEYOR NO. 6333

STATE OF OHIO
DAVID L ELWELL
6333
REGISTERED
SURVEYOR

DATE:	11-02-00
DRAWN BY:	VY
CH'D BY:	
DWG. NAME:	0-SPLT03
PATH:	R:\91281-A\LDDT\DWG
F.B.	

REVISIONS	DATE	DESCRIPTION	BY

KS ASSOCIATES
424 Middle Avenue
P.O. Box 569
Elyria, Ohio 44036
Phone (440) 322-6317
Fax (440) 284-0623
mailroom@ksassoc.com
www.ksassoc.com

SURVEY MAP FOR LOT SPLIT OF PERMANENT PARCEL NO. 04-017-102-154

PART OF AVON TOWNSHIP SECTION 17
CITY OF AVON LAKE COUNTY OF LORAIN
STATE OF OHIO

SHEET 1 OF 1

JOB NO. 91281-00B