STATE JOB NUMBER	FED. RD. DIVISION	STATE	PROJECT	
	5	OHIO	M-1B62(1)	

118/142

LOR-WALKER ROAD
R/W PLANS 0 200 1/25

1/2

CENTERLINE SURVEY PLAT

LOR-WALKER ROAD

LORAIN COUNTY, CITY OF AVON LAKE

AVON TOWNSHIP, SECTIONS 19,20,29 & 30, T-7N, R-16W

4-00-019-K.L.
4-00-020-C & D

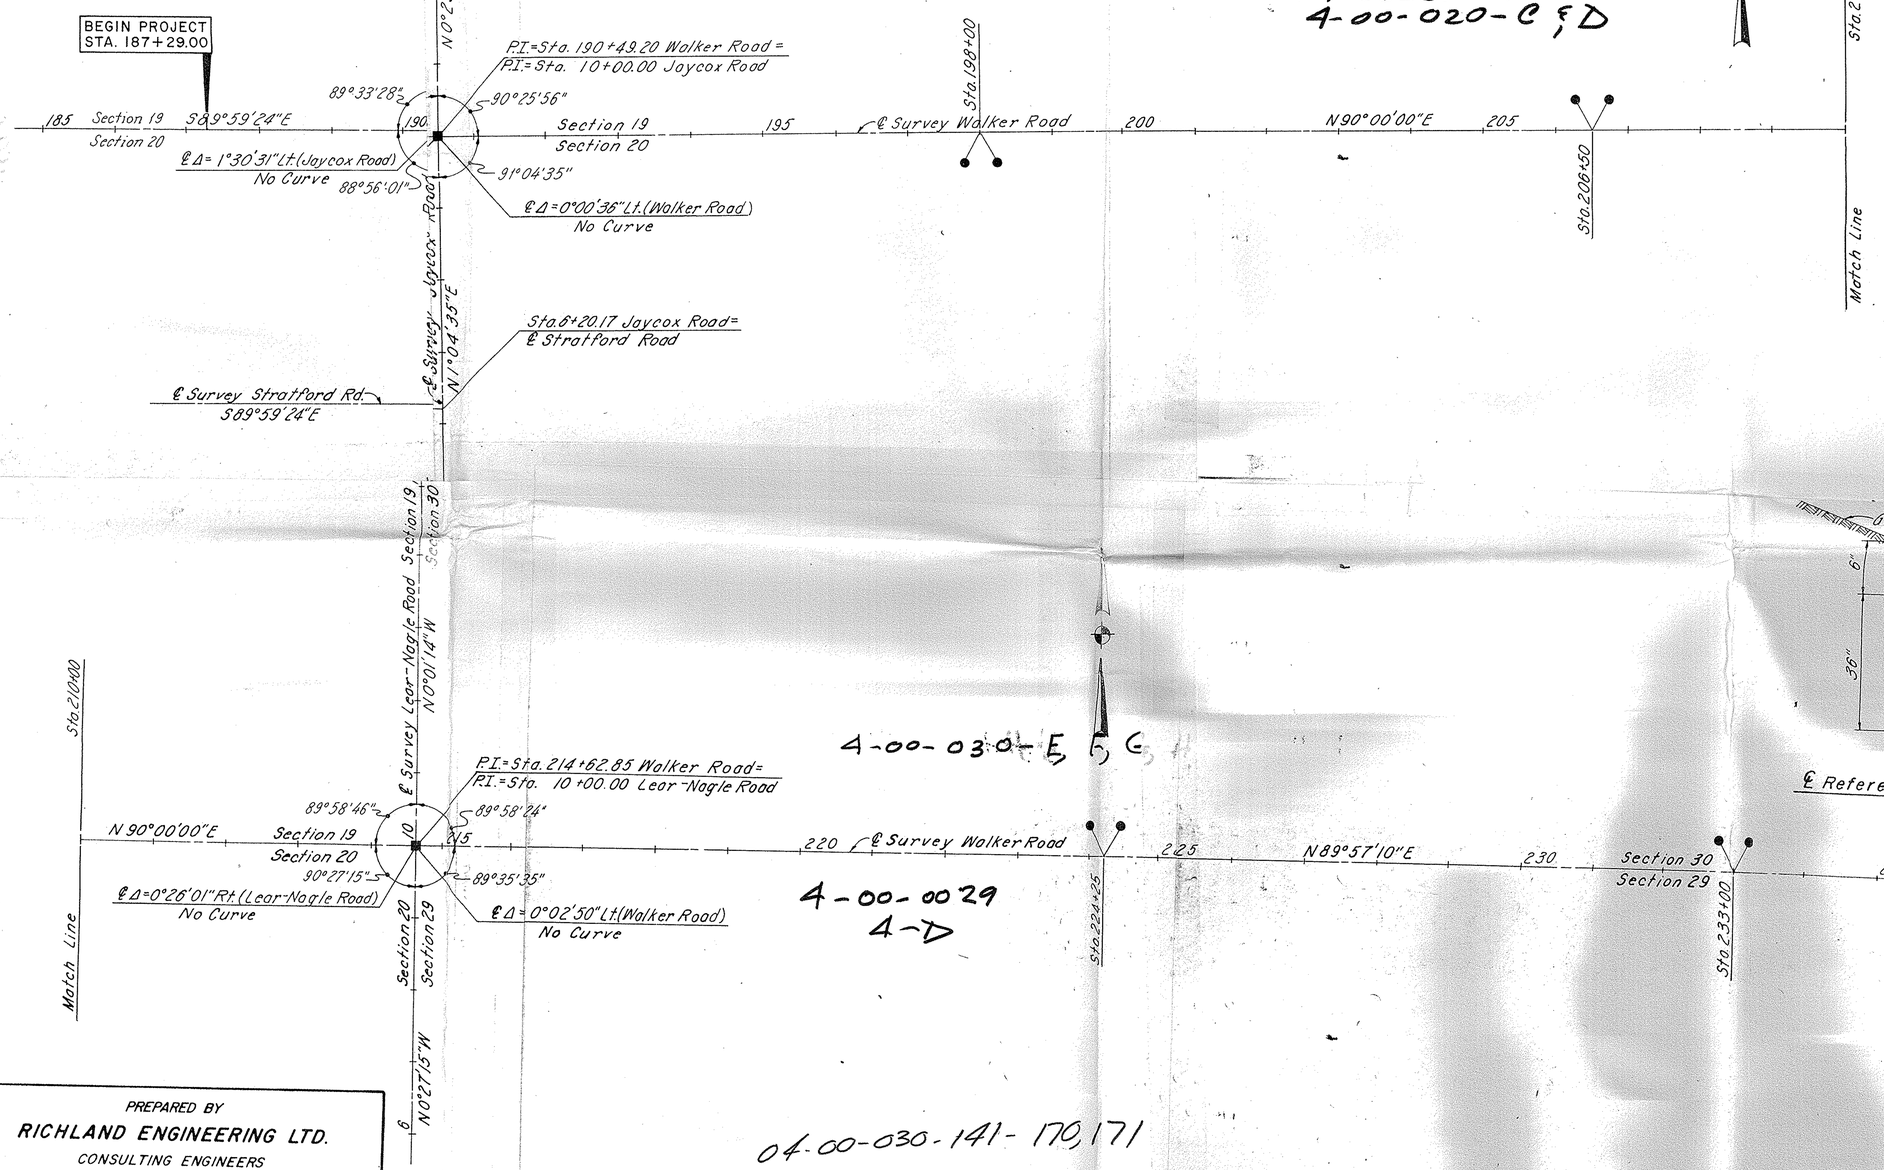

4-00-030-E, F, G

4-00-0029
4-D

04-00-030-141-170,171

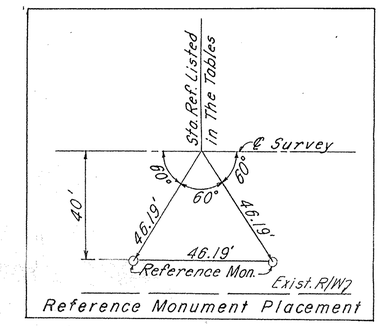

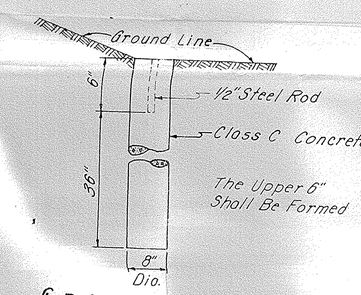

℄ Reference Monument

PREPARED BY
RICHLAND ENGINEERING LTD.
CONSULTING ENGINEERS
MANSFIELD, OHIO

04-00-020-