MAP OF SURVEY AND SITE PLAN

PREPARED FOR
DANIEL AND TINA PAWLOWSKI

P.P. NO. 04-00 030-139-056	
SPLIT # 21030-A	DATE OF SURVEY Aug 31, 1994
MAP PAGE 4-00-030-D	
SURVEYOR Thomas Snezek	

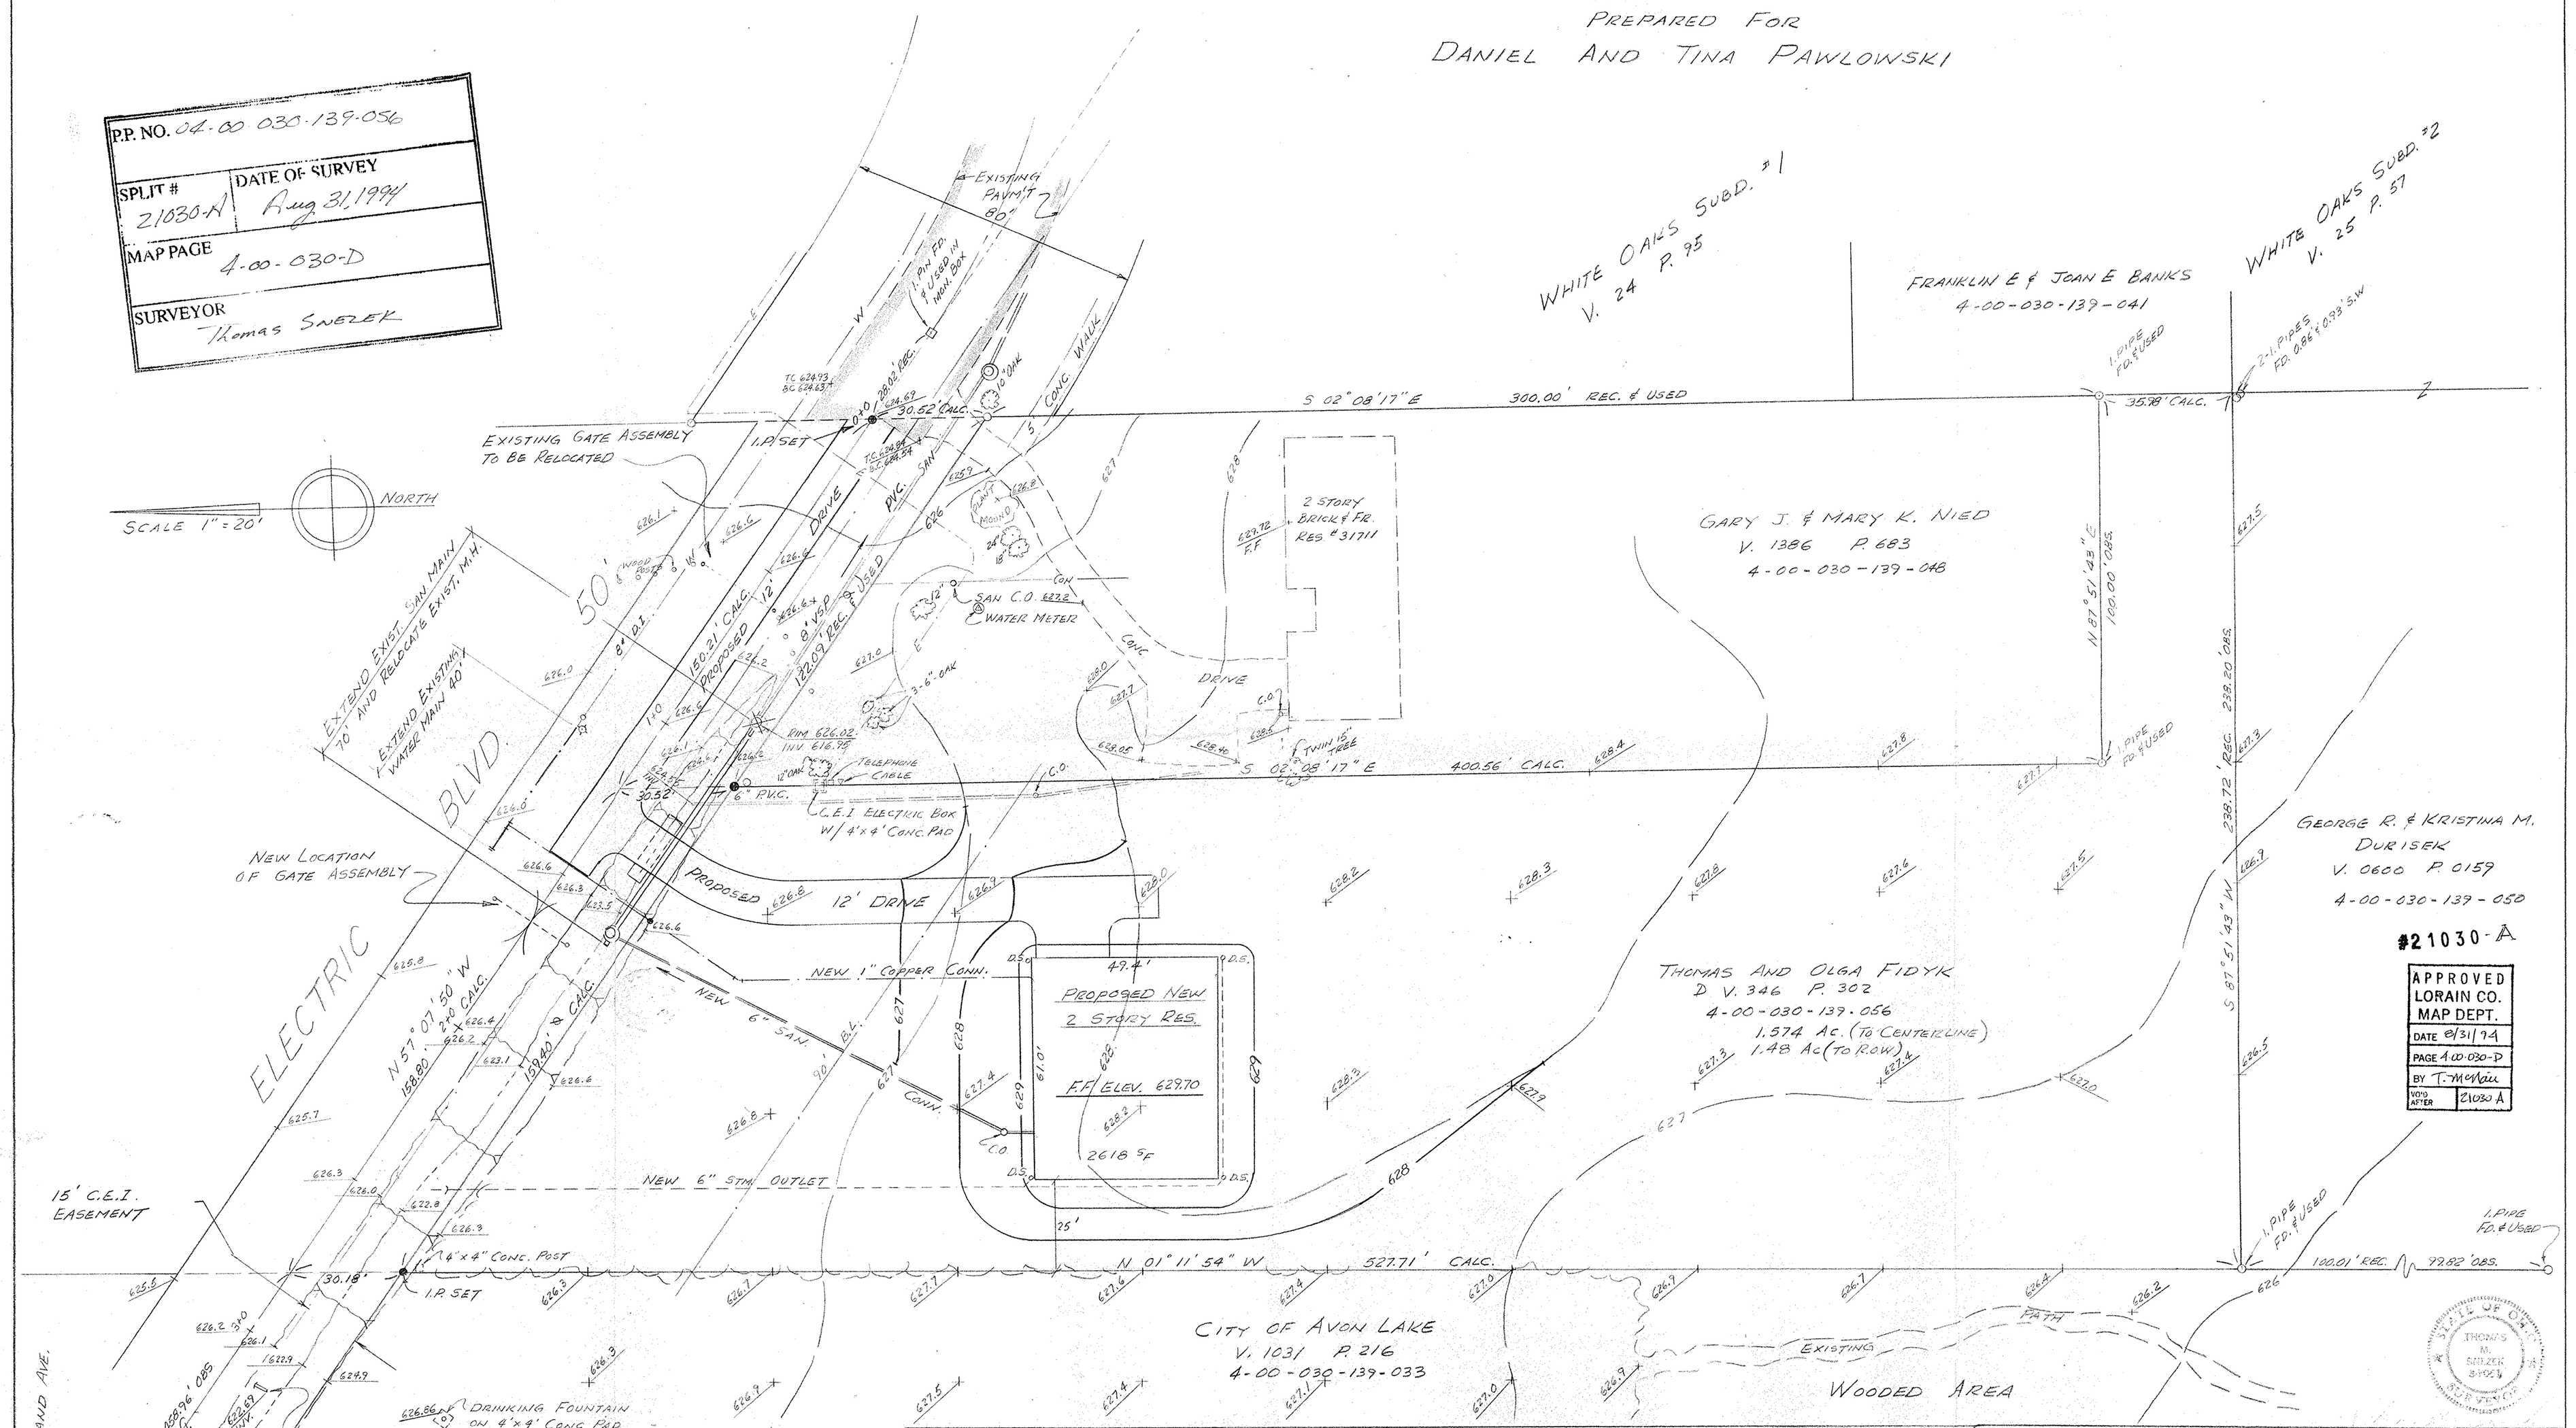

REVISIONS:

ZONING REQUEST FOR
P.P. # 04-00-030-139-056
THOMAS AND OLGA FIDYK
439 AVON BELDON RD. AVON LAKE, OH. 44012 (933-5868)

PREPARED BY:
THOMAS M. SNEZEK P.S.
3453 WEST 159TH CLEVE. OH. 44111
(216) 671-4903

1/1

8-16-94