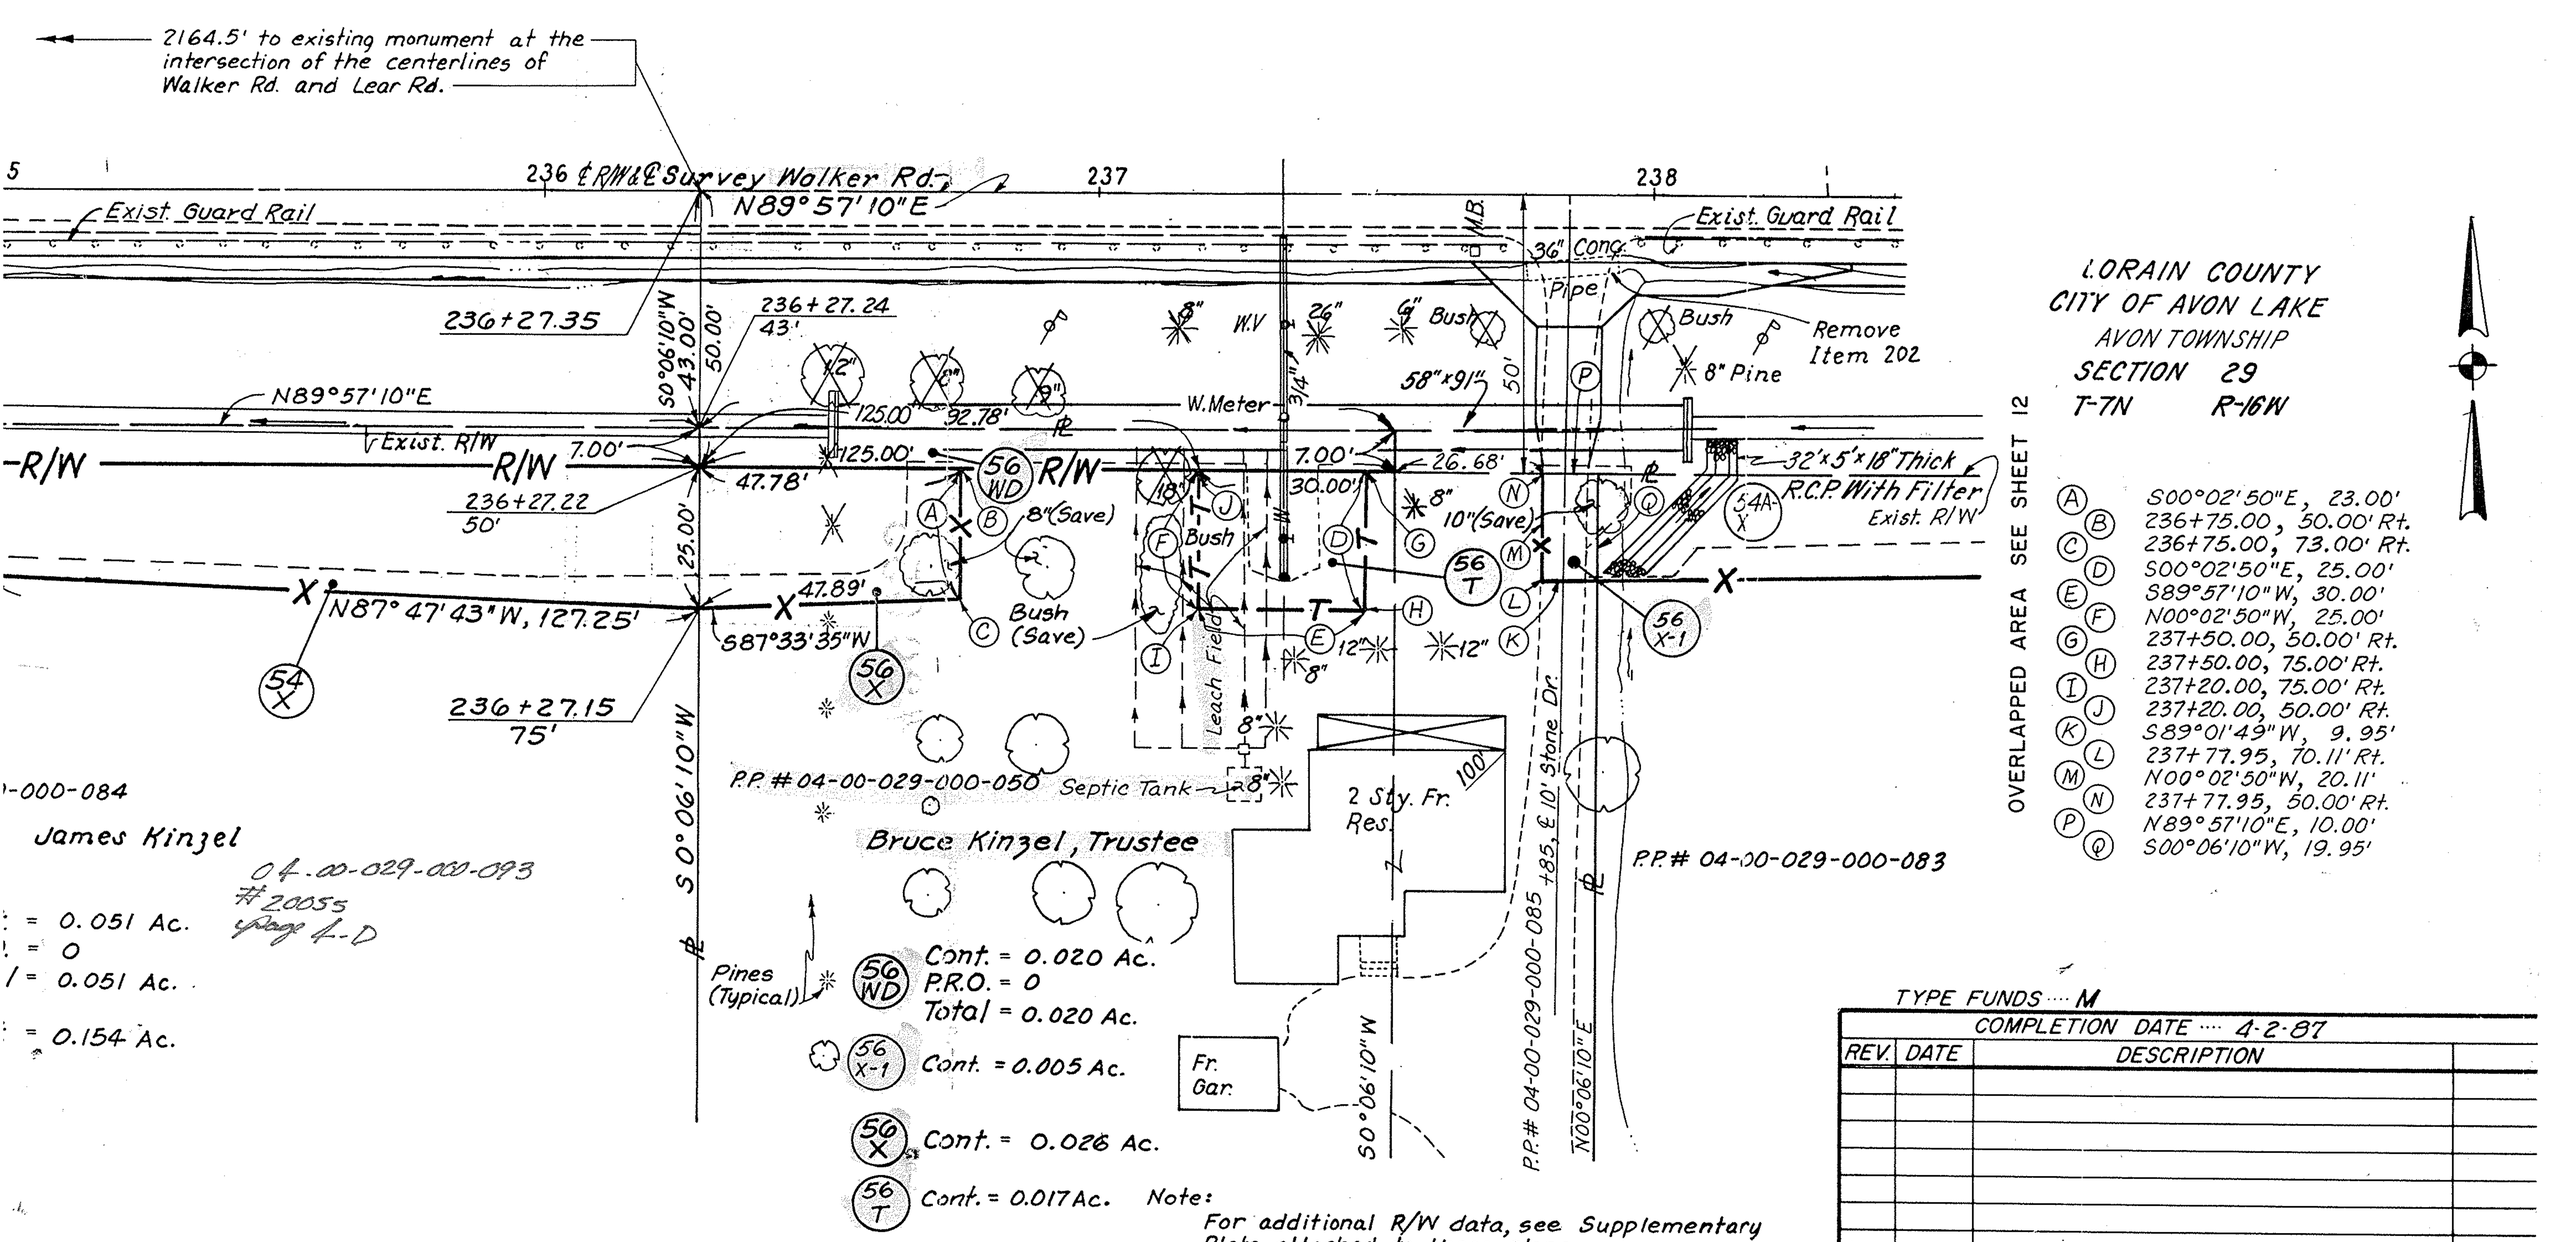

TYPE FUNDS ···· M

COMPLETION DATE ···· 4-2-87

REV.	DATE	DESCRIPTION	