PARCEL MAP

BEING PARTS OF ORIGINAL AVON TOWNSHIP SECTION NO. 28
CITY OF AVON - COUNTY OF LORAIN - STATE OF OHIO

STATE OF OHIO
DAVID L. ELWELL
6333
REGISTERED SURVEYOR

David L. Elwell
DAVID L. ELWELL, REG. SURVEYOR Nº 6333
DATE FEB. 9, 1988
THIS MAP PREPARED FROM RECORD ONLY.

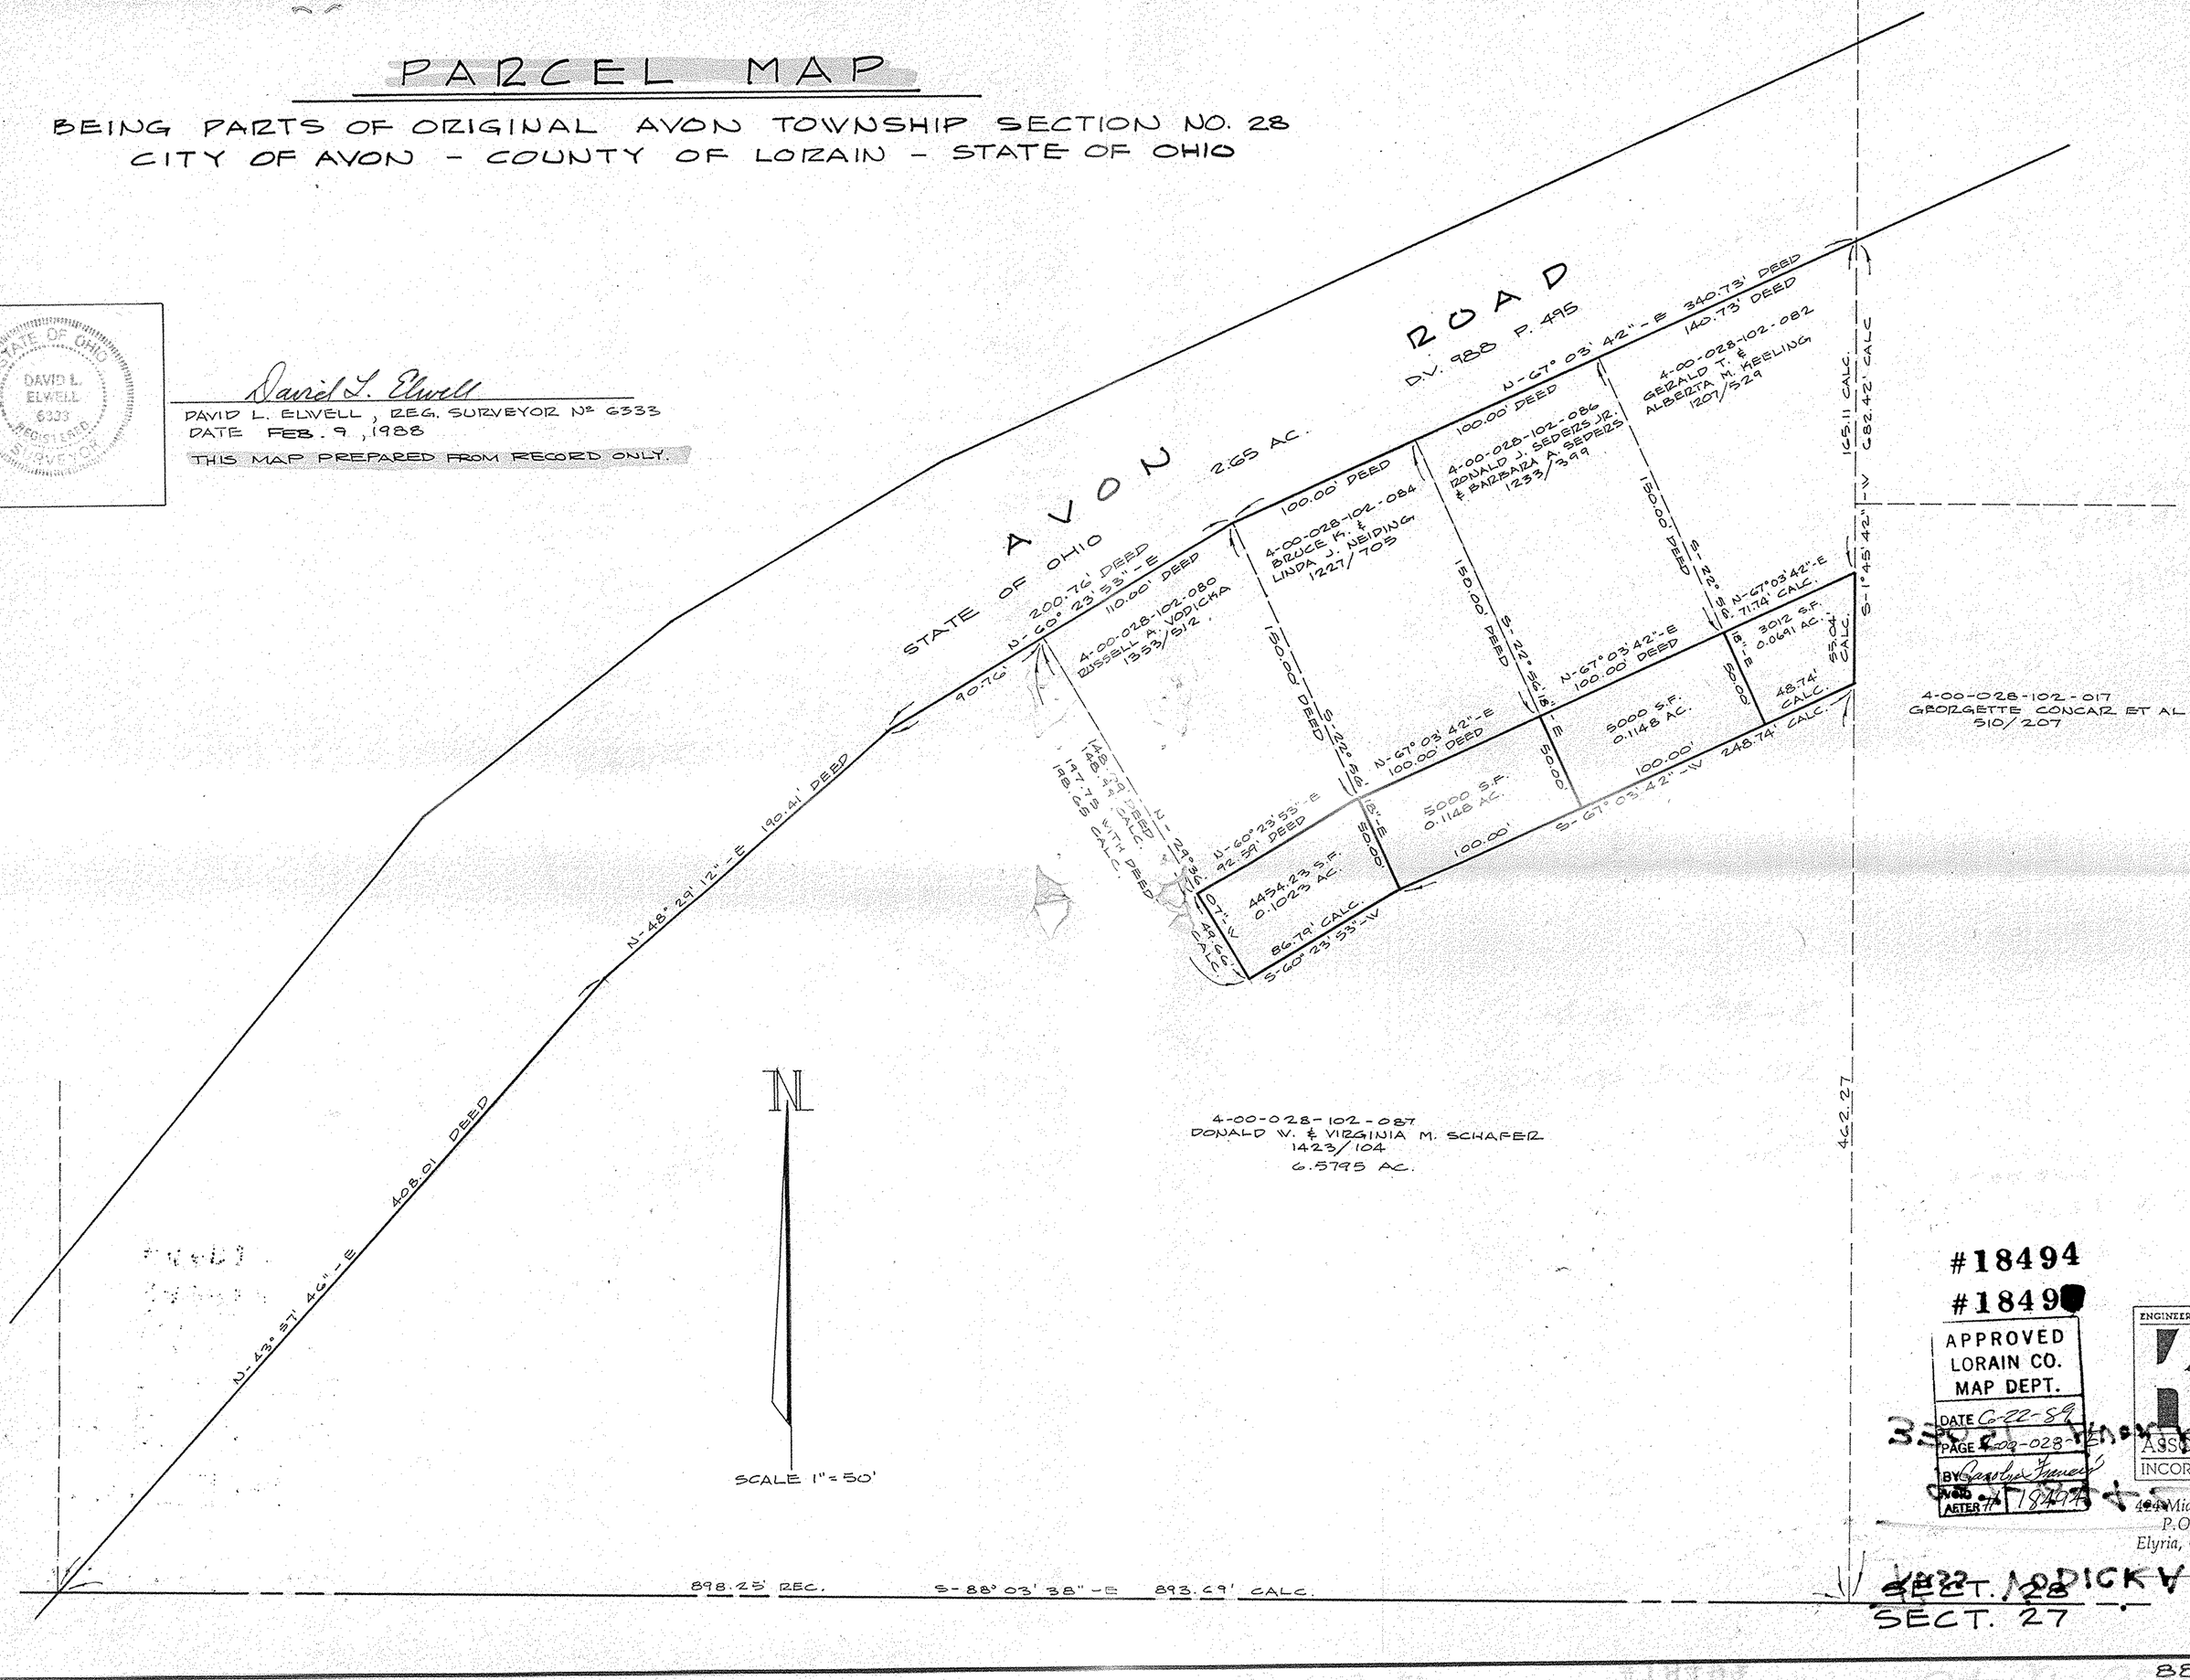

#18494
#1849

APPROVED
LORAIN CO.
MAP DEPT.
DATE 6-22-89
PAGE 4-00-028-
BY Carolyn Francis
VOID AFTER 18494

ENGINEERS/SURVEYORS
KS
ASSOCIATES
INCORPORATED
424 Middle Avenue
P.O. Box 89
Elyria, Ohio 44036

SECT. 28
SECT. 27

88-009