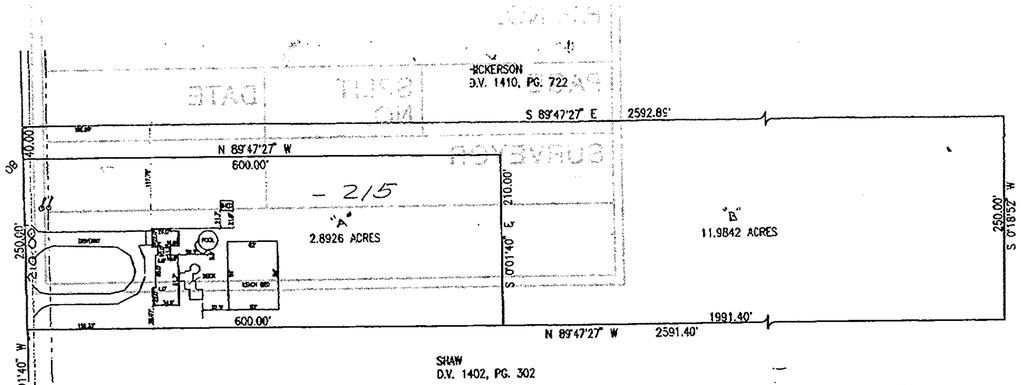

ELOISE E. PIZZILLO, D.V. 480, PG. 738
PART OF SECTION No. 25
AVON TOWNSHIP, CITY OF AVON
PARCEL SPLIT OF 14.8768 AC.

21040

APPROVED
LORAIN CO.
MAP DEPT

DATE 9-30-94

PAGE 4-00-035-E

BY CAROLYN FRANCIS

#21040

SCALE IN FEET
0 50 100 200

BEARINGS HEREIN ARE USED TO INDICATE ANGLES.

STATE OF OHIO JOHN HANCOCK S-6918 REGISTERED SURVEYOR

JOHN HANCOCK, P.S.
OHIO R.L.S. No. 6918

John Hancock & Assoc.
44 COLUMBUS NAGLE SHERRODS, OHIO 44024
(419) 625-7638

LOT SPLIT
4535 LEAR NAGLE
AVON, LORAIN COUNT

SCALE: 1" = 100' FILE N
DRAWN BY: PO DATE:

Split # 21040
page 04-00-035-E,F

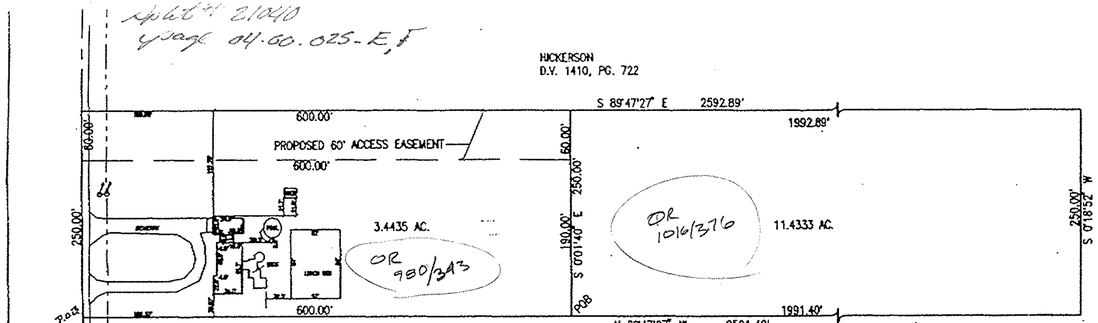

ELOISE E. PIZZILLO, D.V. 480, PG. 738
PART OF SECTION No. 25
AVON TOWNSHIP, CITY OF AVON
PARCEL SPLIT OF 14.8768 AC.

SCALE IN FEET
0 50 100 200

BEARINGS HEREIN ARE USED TO INDICATE ANGLES.

STATE OF OHIO JOHN HANCOCK S-6918 REGISTERED SURVEYOR

JOHN HANCOCK, P.S.
OHIO R.L.S. No. 6918

COLUMBUS AND SANDUSKY

John Hancock & Associates
44 COLUMBUS NAGLE SHERRODS, OHIO 44024
(419) 625-7638

LOT SPLIT
4535 LEAR NAGLE RD.
AVON, LORAIN COUNTY, OHIO

SCALE: 1" = 100' FILE No: 79024-01
DRAWN BY: PO DATE: 06/23/94