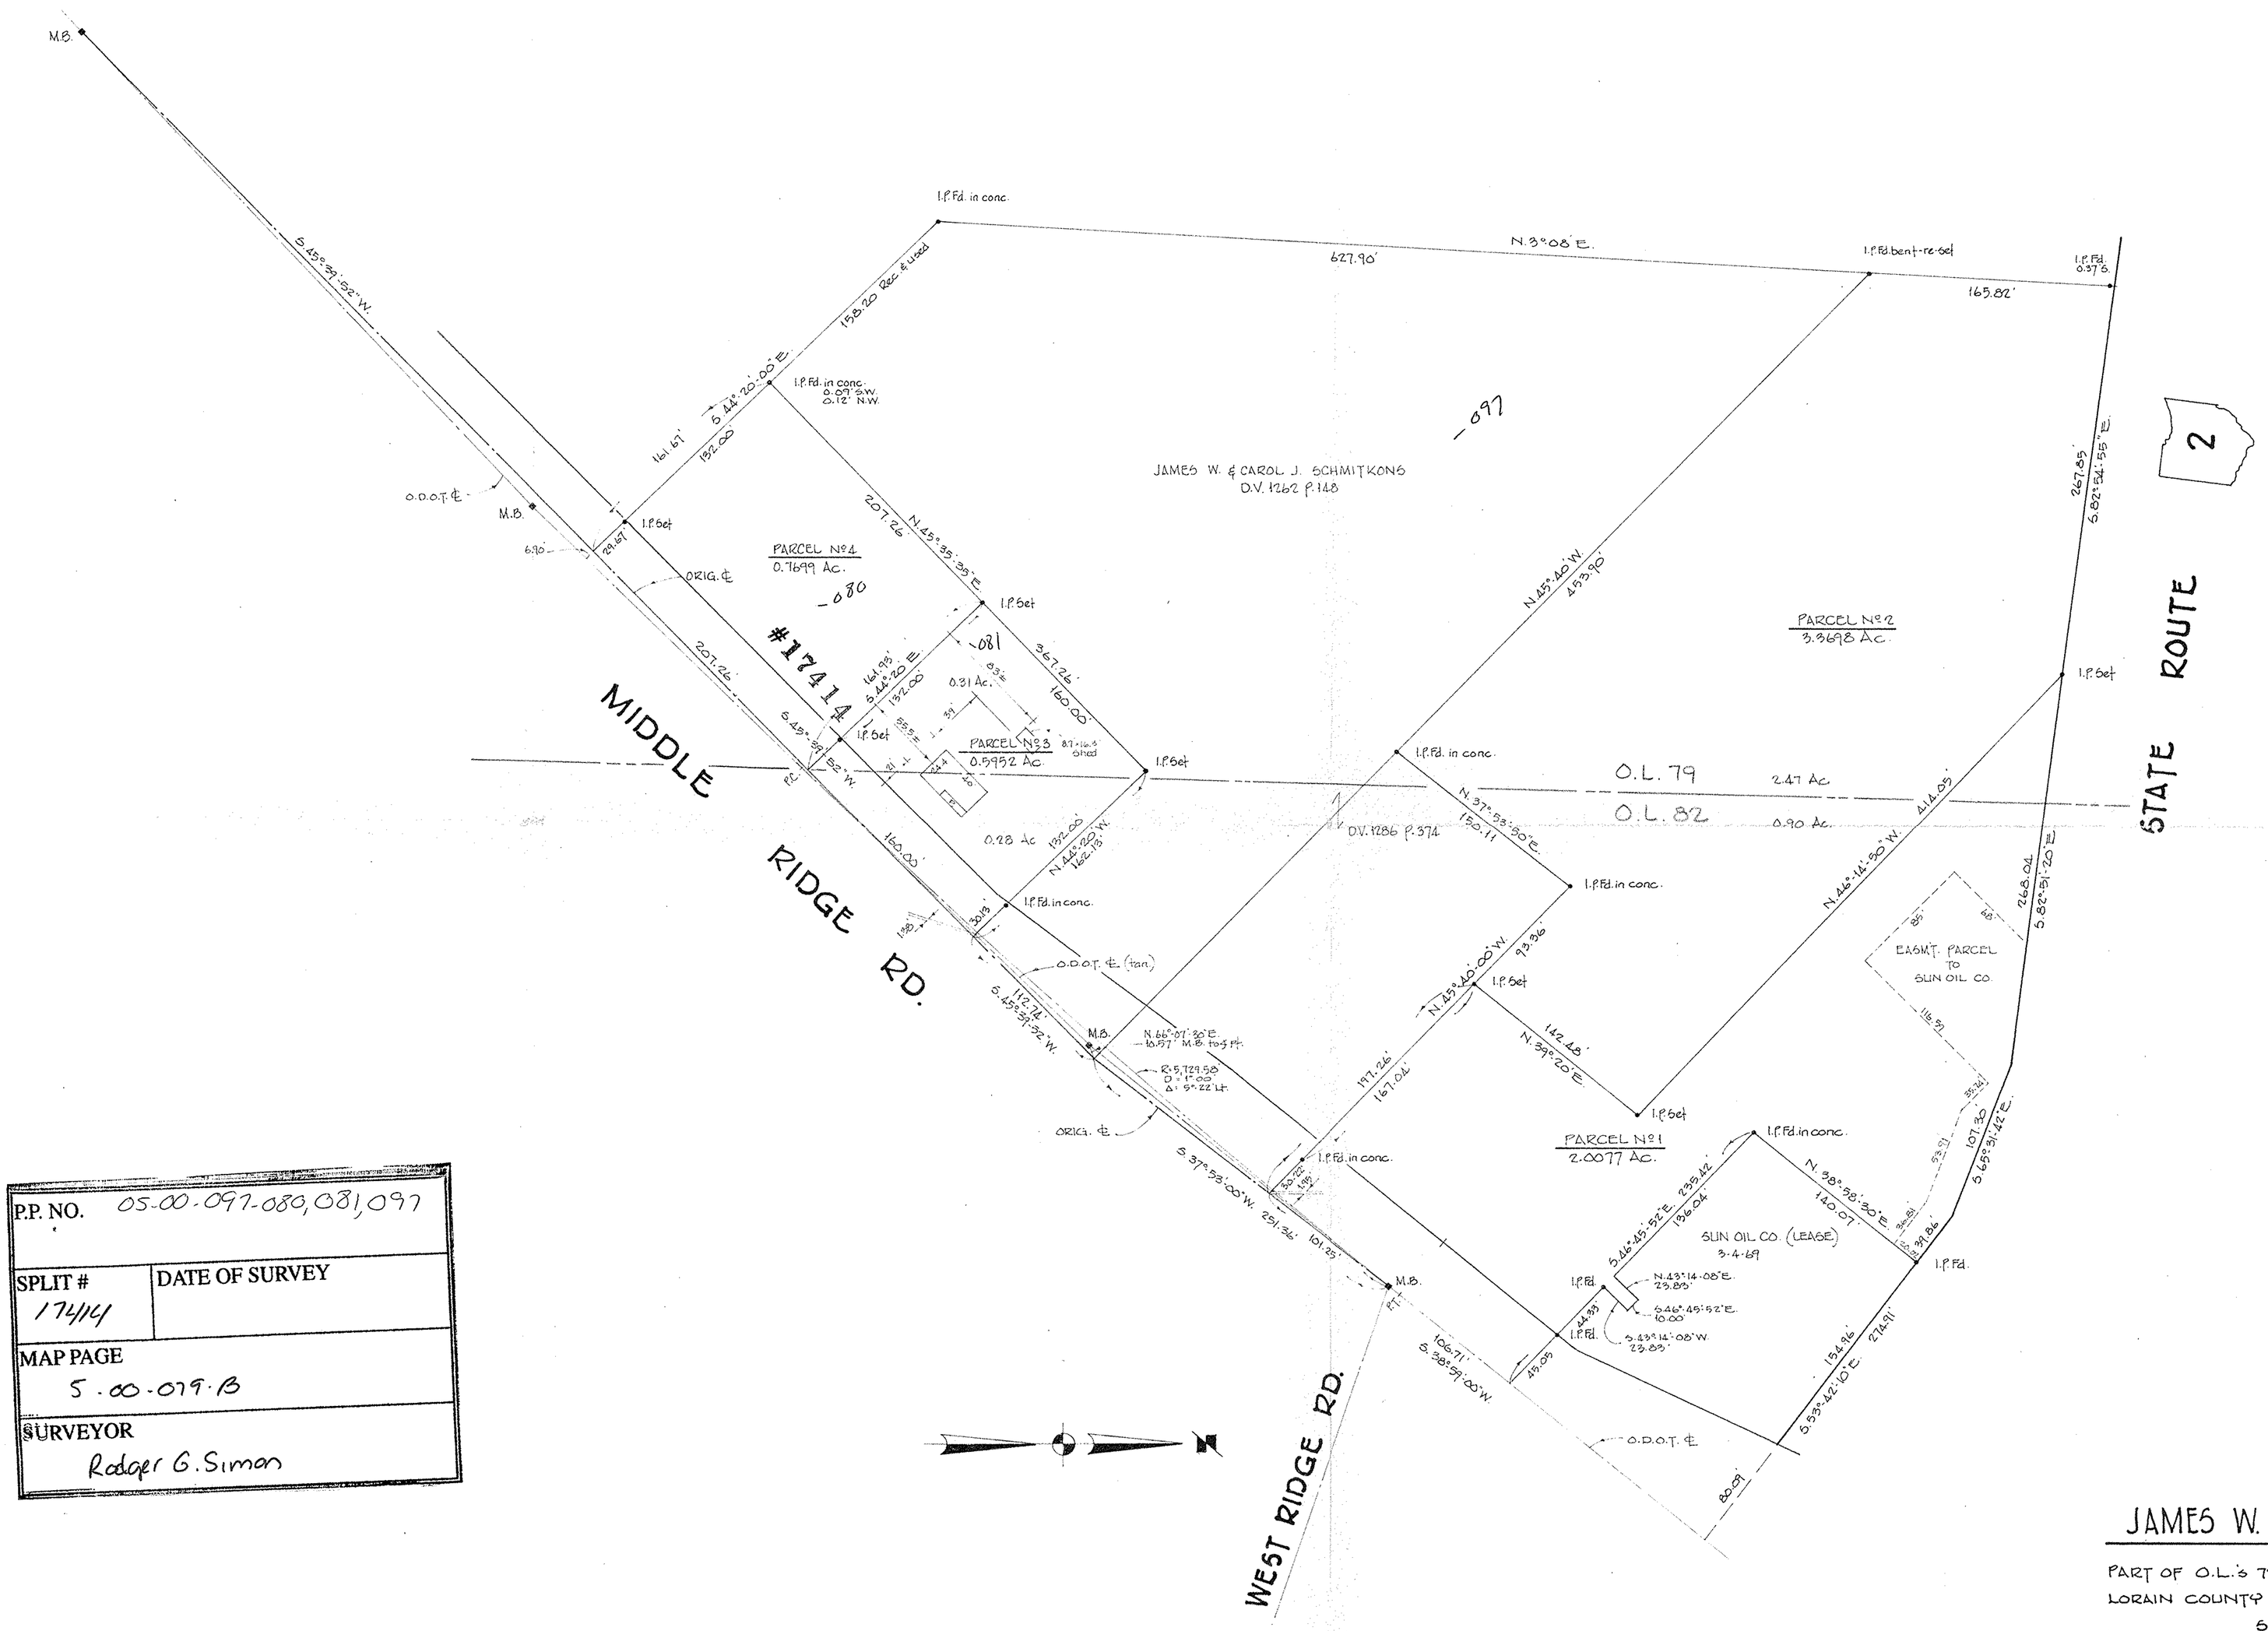

P.P. NO. 05-00-097-080,081,097	
SPLIT # 17414	DATE OF SURVEY
MAP PAGE 5-00-079-B	
SURVEYOR Roger G. Simon	

APPROVED BY THE LORAIN CITY PLANNING COMMISSION NO PLAT REQUIRED
SECRETARY LORAIN CITY PLANNING COMMISSION

APPROVED
AS TO DESCRIPTION ONLY
Date
City of Lorain
Per
Engineering Dept.

#17414
APPROVED
LORAIN CO.
MAP DEPT.
DATE 5-6-87
PAGE 5-00-079-B
BY C. Francis
VOID AFTER 17414

SURVEY FOR

JAMES W. & PAUL W. SCHMITKONS

PART OF O.L.'s 79 & 82 — AMHERST TOWNSHIP
LORAIN COUNTY — OHIO

SCALE 1"=60 — OCT. 31, 1985

LAUNDON · SIMON · CAHL & ASSOC.
ENGINEERS — SURVEYORS

Job No. 85-1429

ROGER G. SIMON S-5101 REGISTERED SURVEYOR OHIO

MAY 1 1987

193