| FED. RD. DIVISION | STATE | PROJECT | |
|---|---|---|---|
| 2 | OHIO | I-90-1 (40) 01 | |

LORAIN COUNTY
LOR-90-13.01
R/W I-90-1 (66)

12

35A / 36

# PLAT OF PROPOSED PROPERTY TO BE ACQUIRED FOR THE LAKE ERIE & PITTSBURG RAILWAY COMPANY

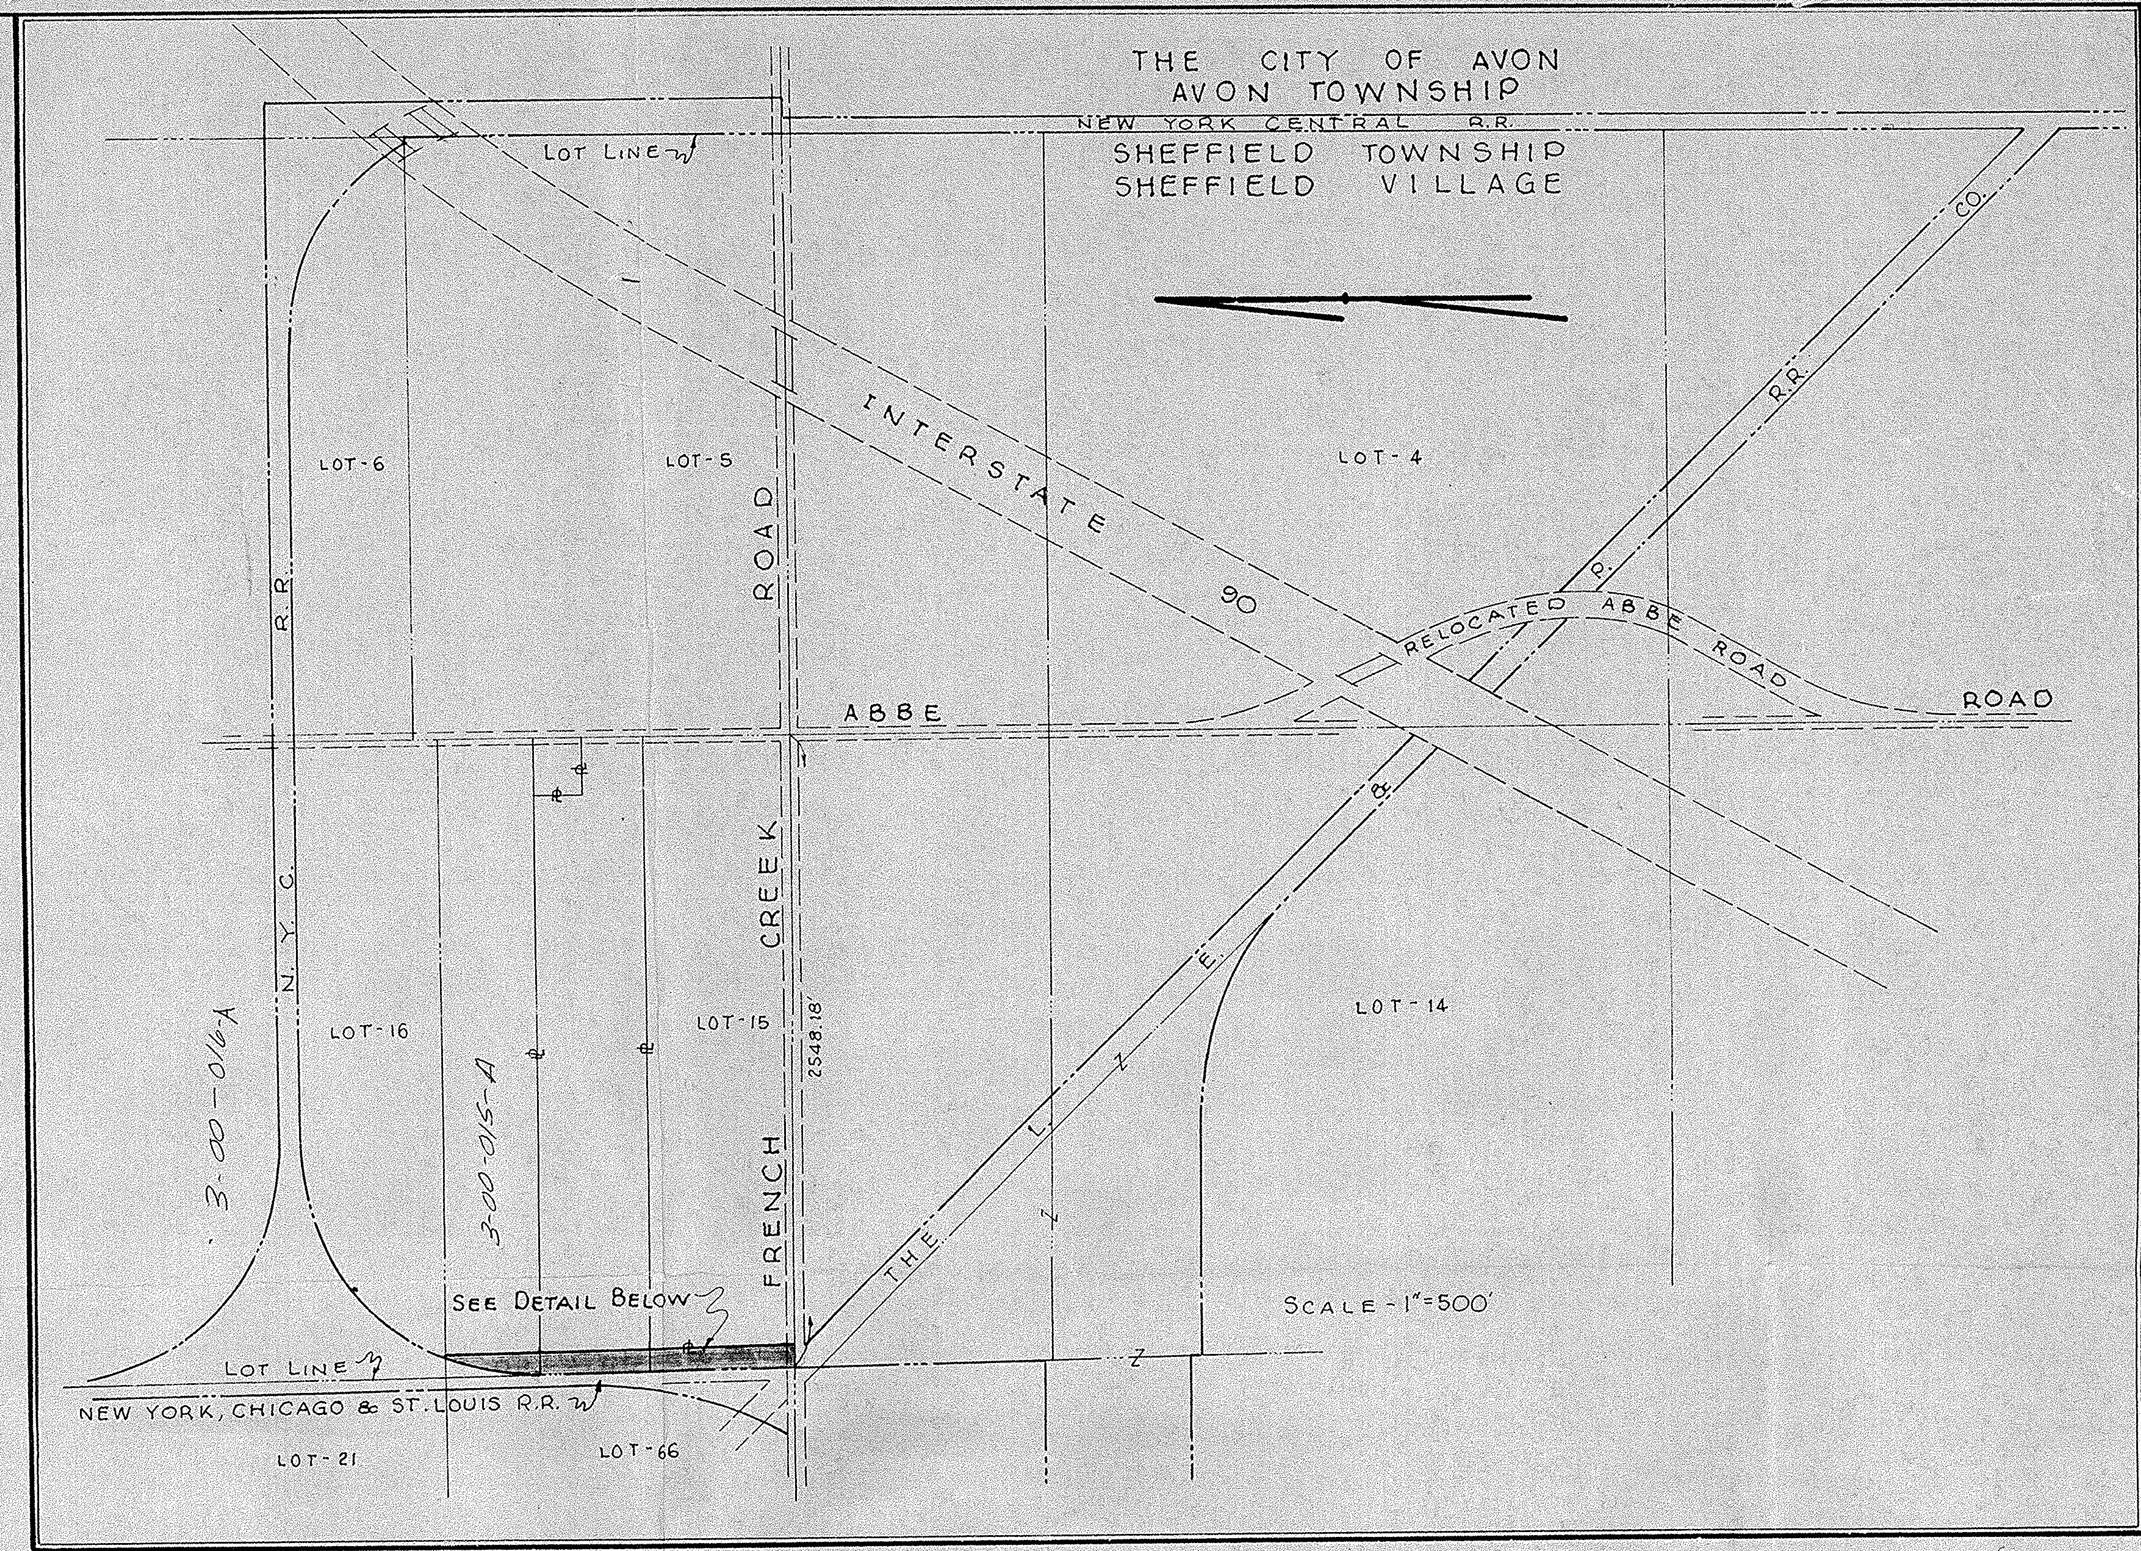


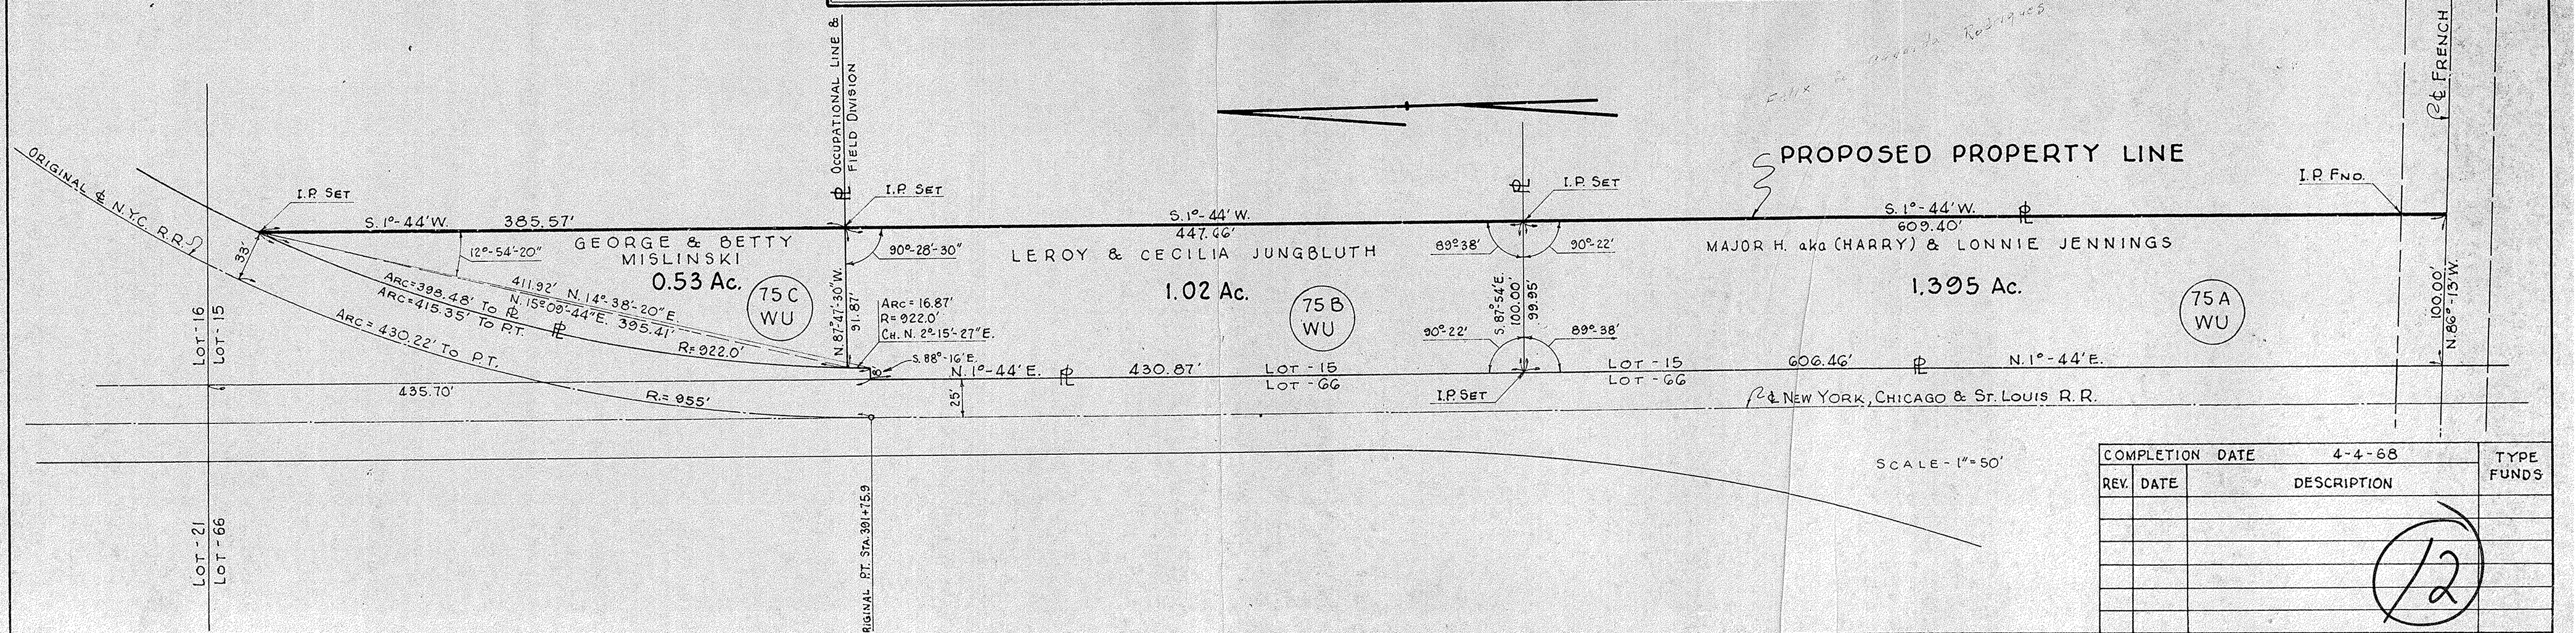


| COMPLETION DATE | | 4-4-68 | TYPE FUNDS |
|---|---|---|---|
| REV. | DATE | DESCRIPTION | |
| | | | |

12