LOT 13

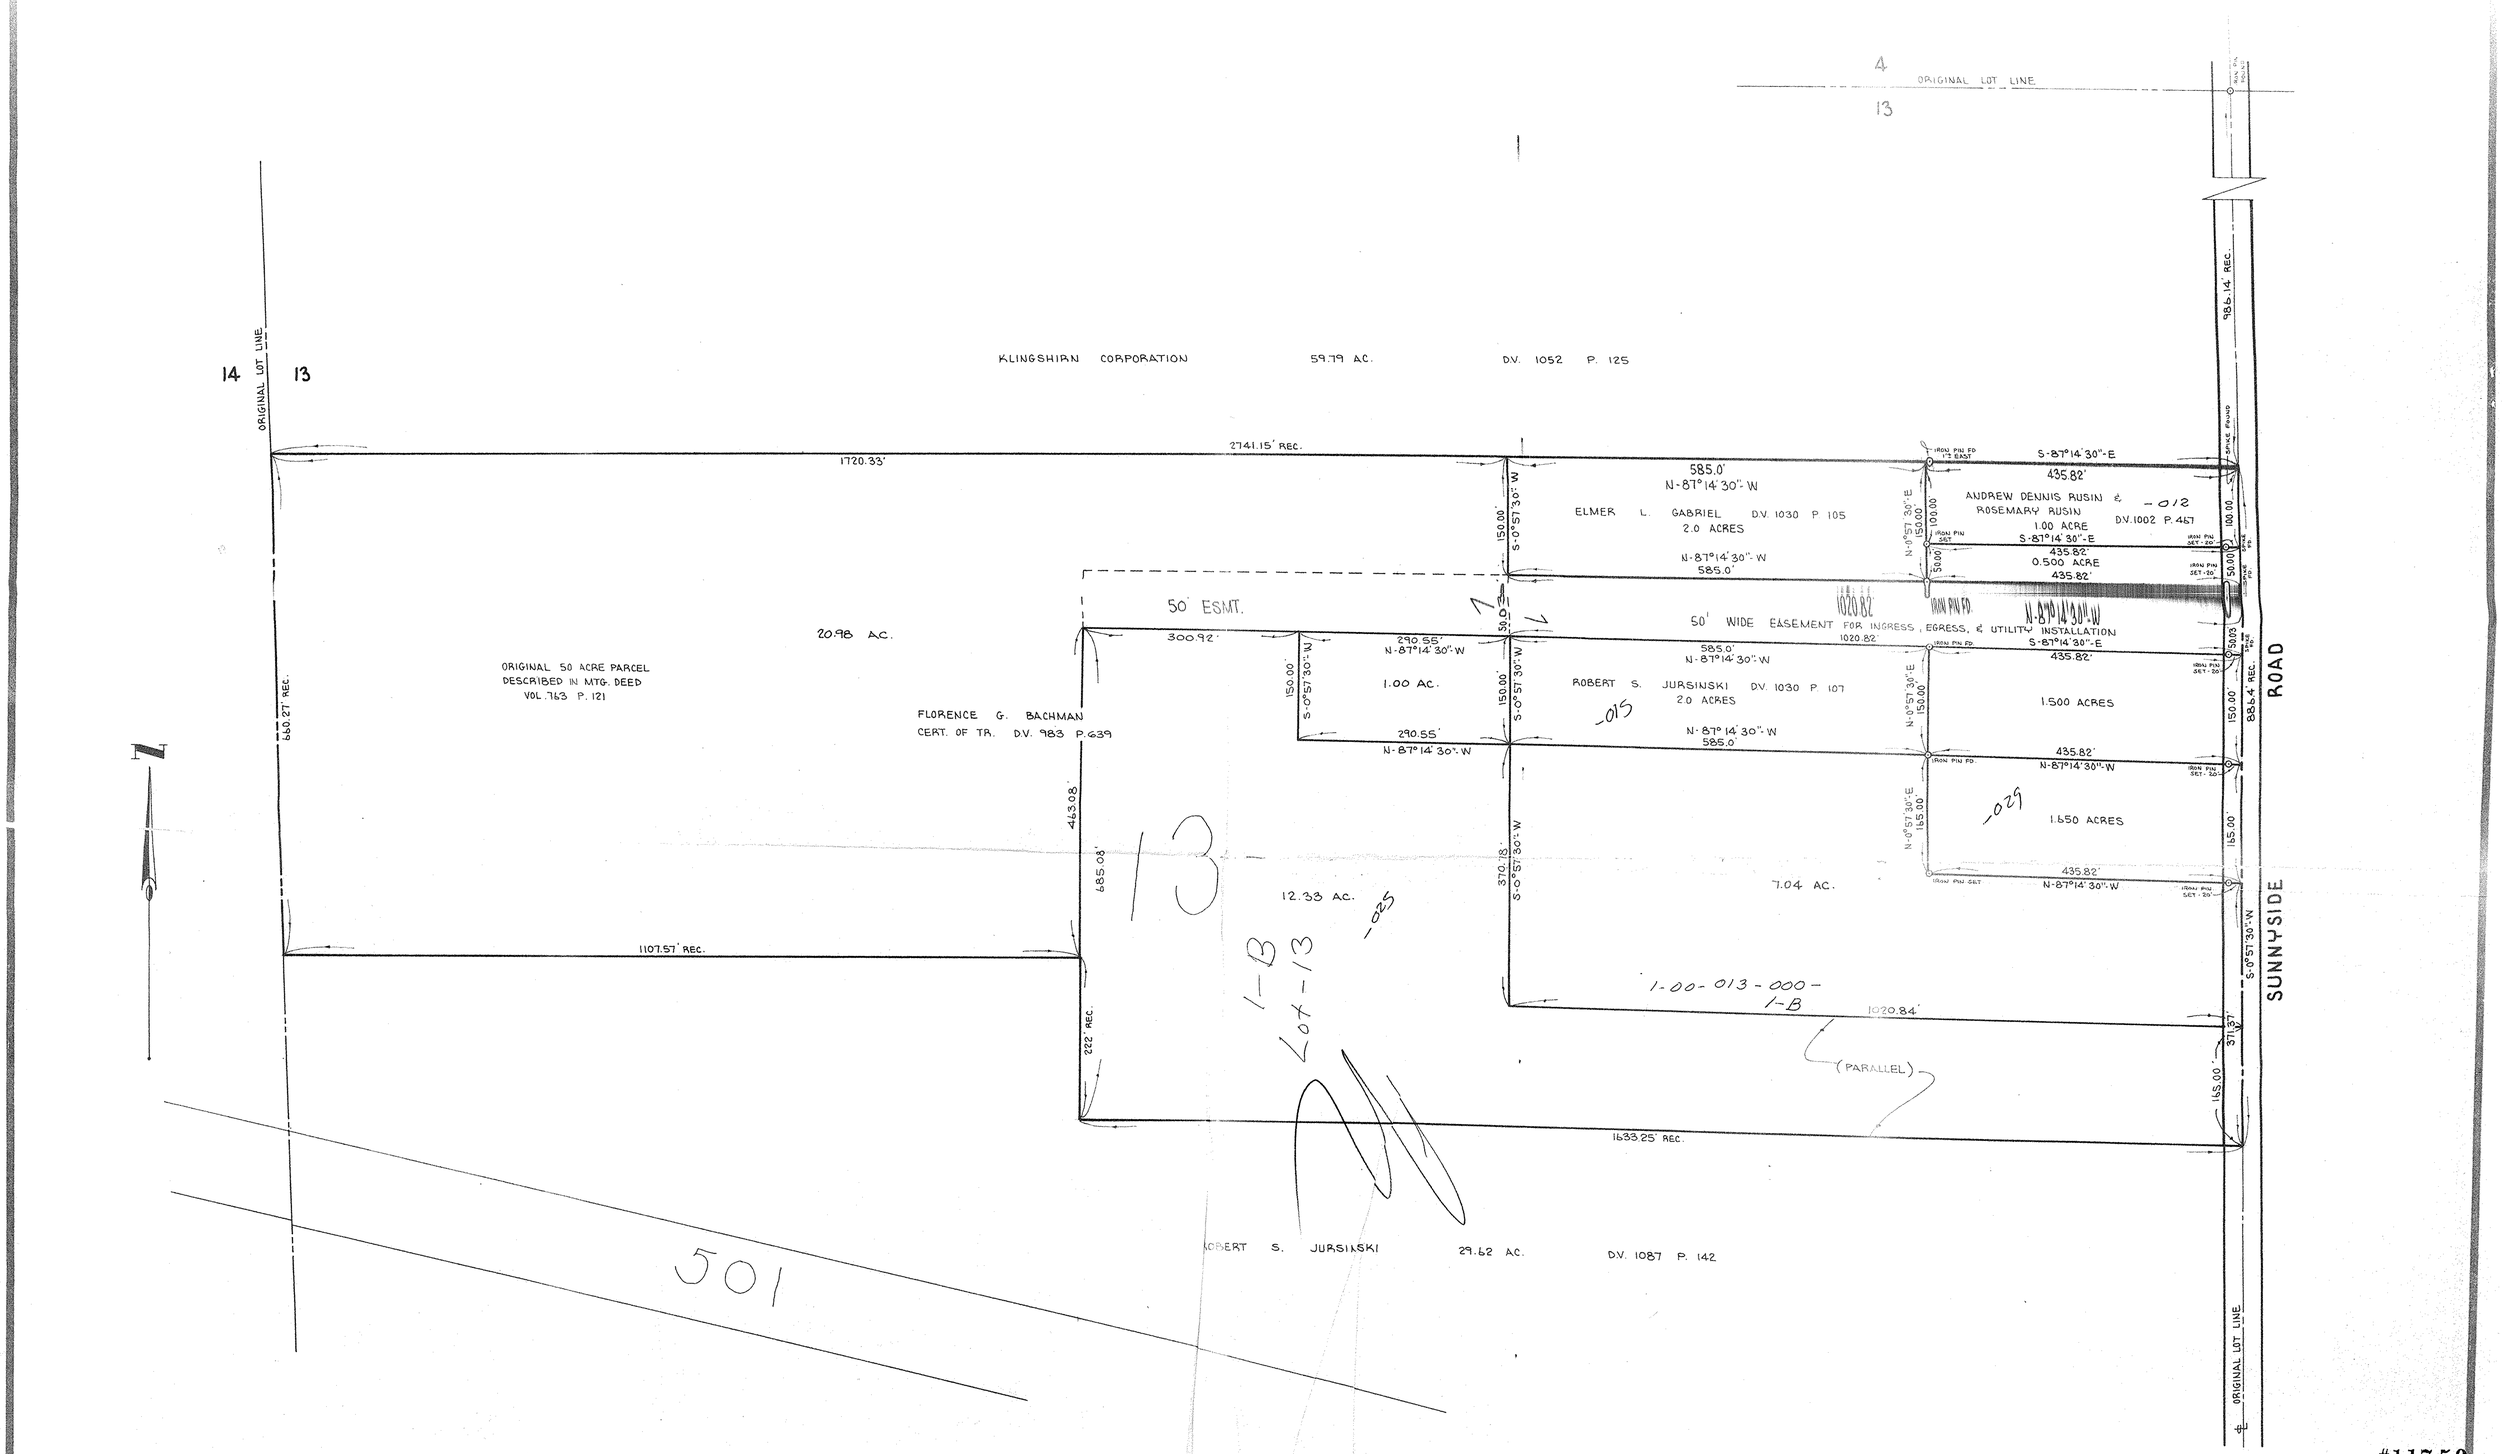

#11750

P.P.N. 01-00-013-000-025,029,012

No.	Date	Description	By
1.	12-16-77	20.98 A., 12.33 A., 7.04 A., 1.00 AC.	DE.

REVISIONS

PROJECT

SURVEY OF PART OF BROWNHELM TWP.
ORIGINAL LOT Nº 13

CITY OF VERMILION COUNTY OF LORAIN
STATE OF OHIO

PREPARED FOR:

JERRY BACHMAN
509 OHIO STREET
VERMILION, OHIO

Drawn by: DE.
Checked by:
App. by:
Scale: 1" = 100'
Date: OCT. 30, 1974

KLEINOEDER · SCHMIDT
and ASSOCIATES
ENGINEERS — SURVEYORS — CONSULTANTS in LAND PLANNING
ELYRIA - NORWALK - MEDINA OHIO

REFERENCES

SHEET NO. 1 of 1

JOB NO. 74-274

APPROVED
LORAIN CO.
MAP DEPT.
DATE 6-14-78
PAGE 1-B
BY C. Jones
VOID AFTER 11750

1-B
LOT