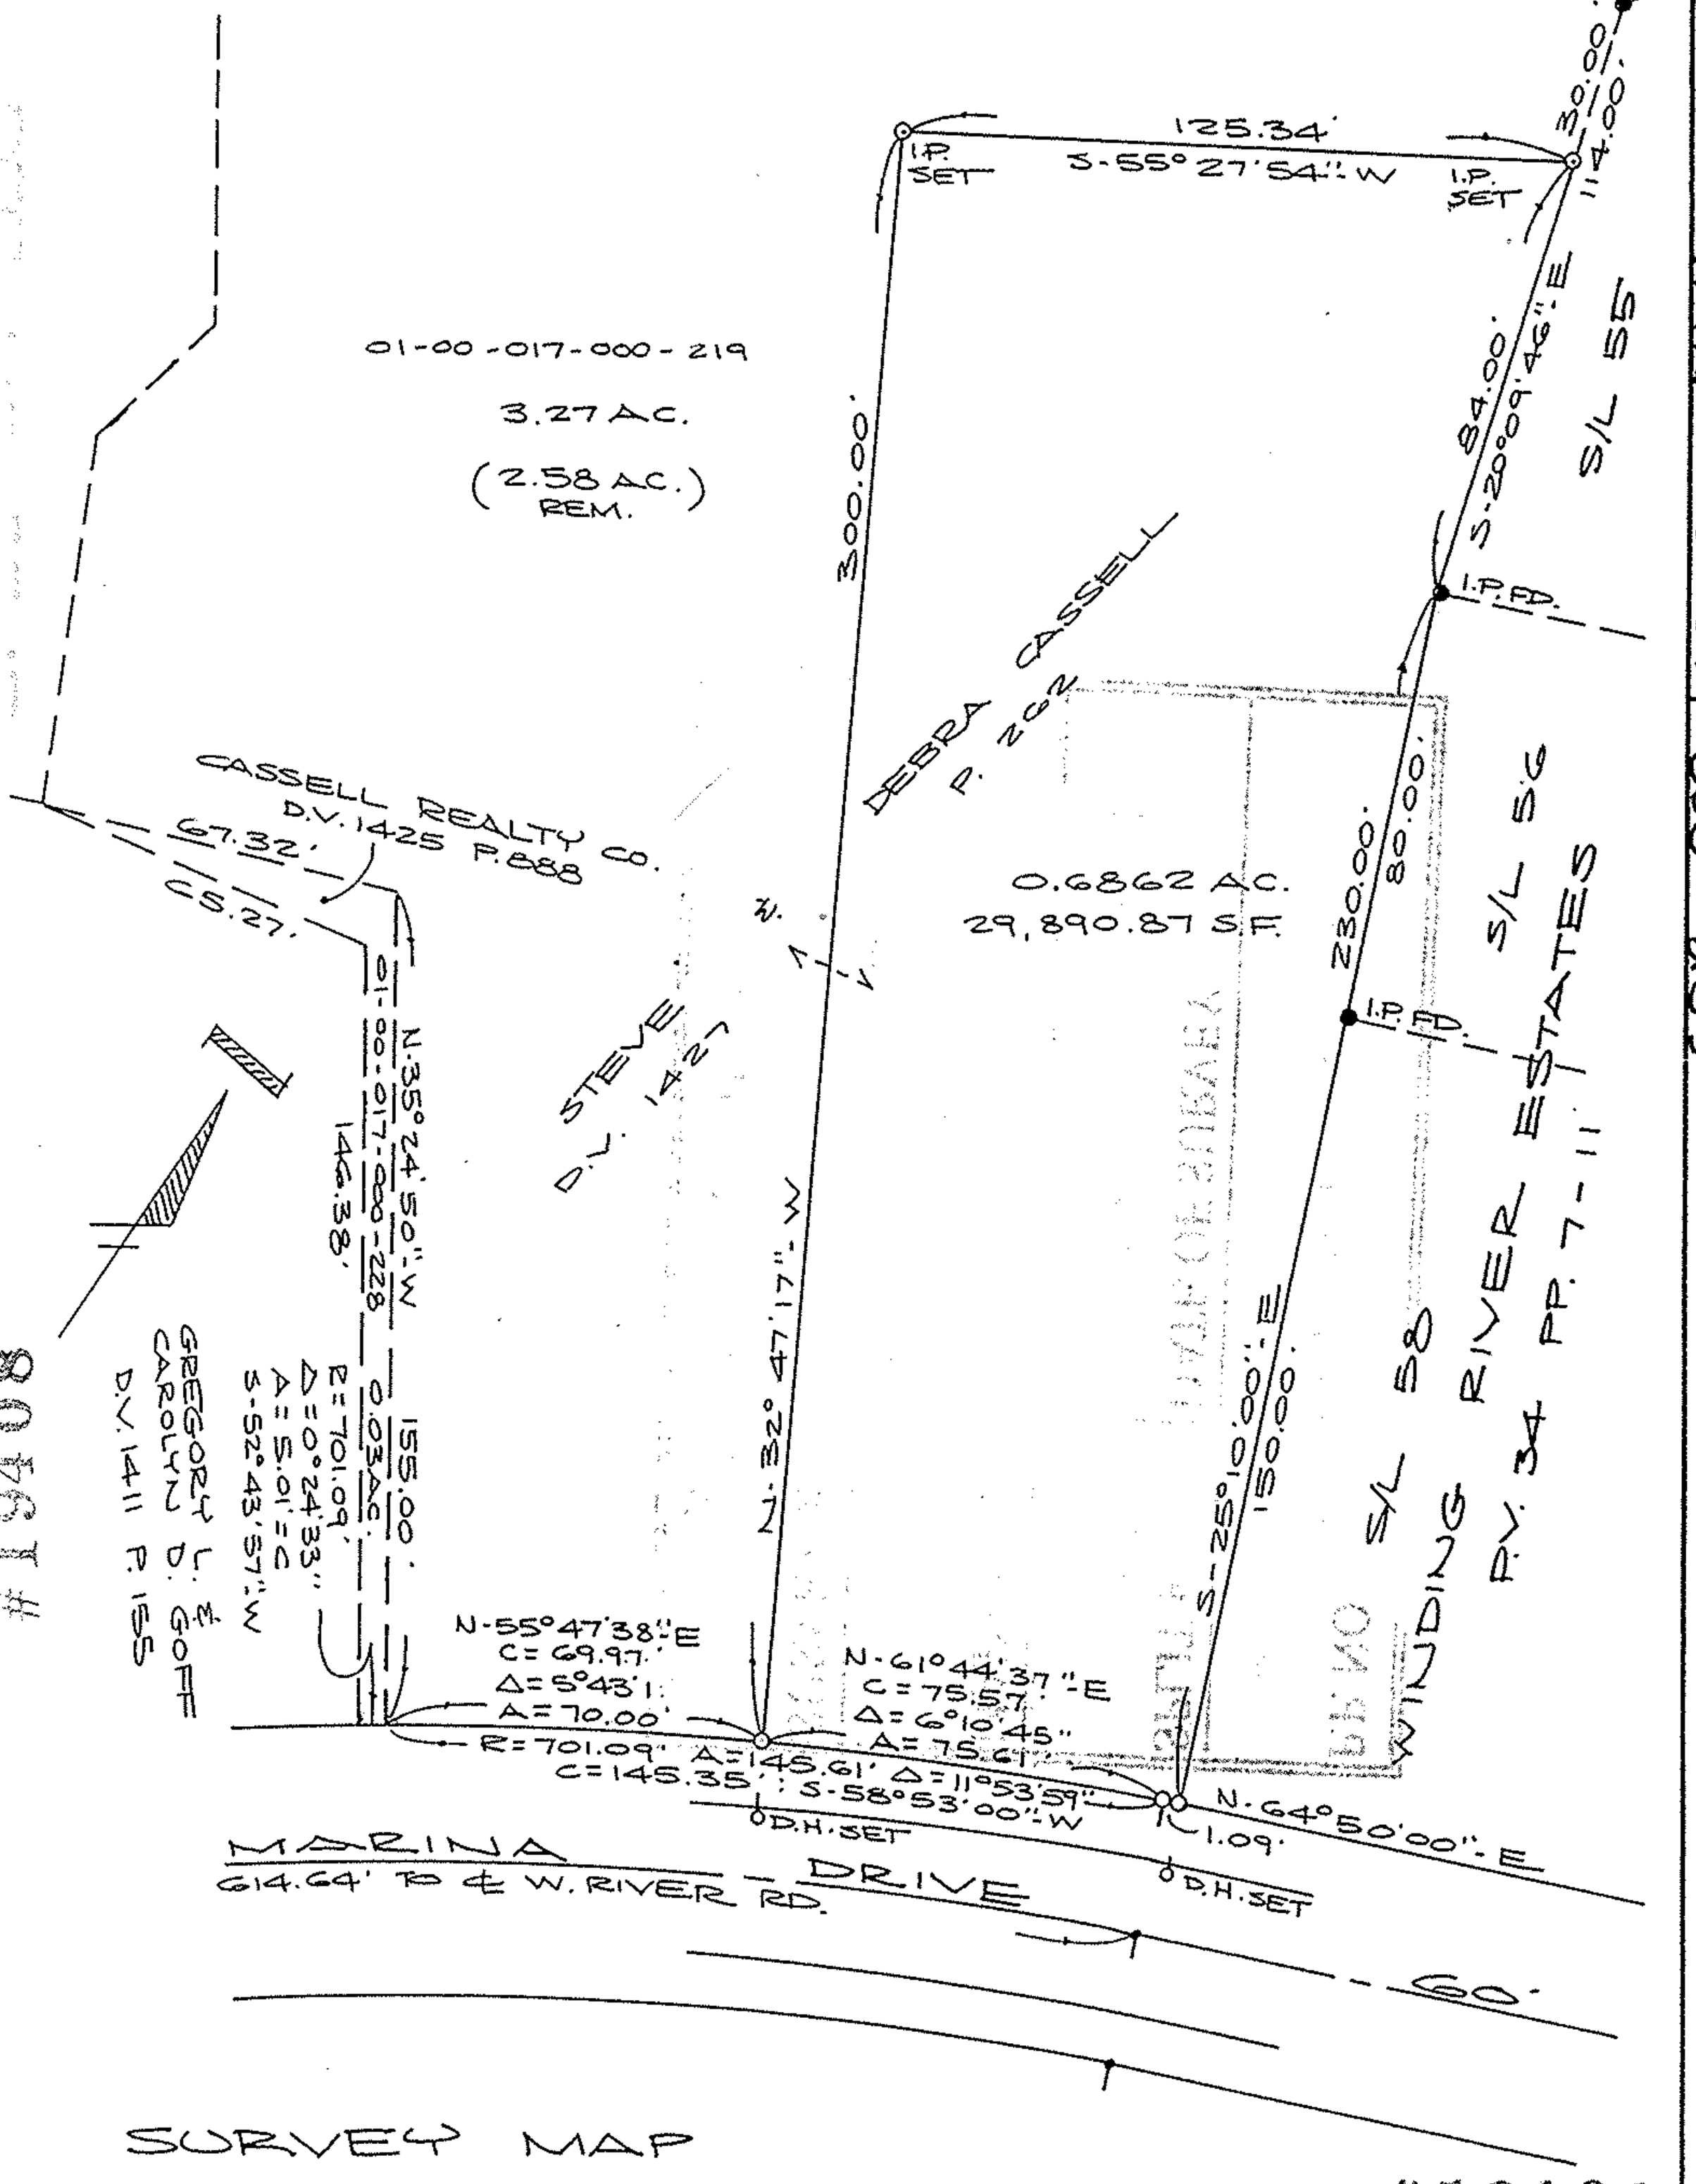

SURVEY MAP

PART OF BROWNHELM TOWNSHIP
ORIGINAL LOT 17
CITY OF VERMILION COUNTY OF LORAIN
STATE OF OHIO

Vent C. McGeney

5-20-91

#19408

APPROVED
LORAIN CO.
MAP DEPT.
DATE 6-20-91
PAGE 1-00-017-A
VINCALCULATED BY FRANCIS
VOID AFTER # 19408

SCALE: 1" = 40'

0 50 100