01-00-017-000-028
~~247~~ 1/2
to 247-1/2

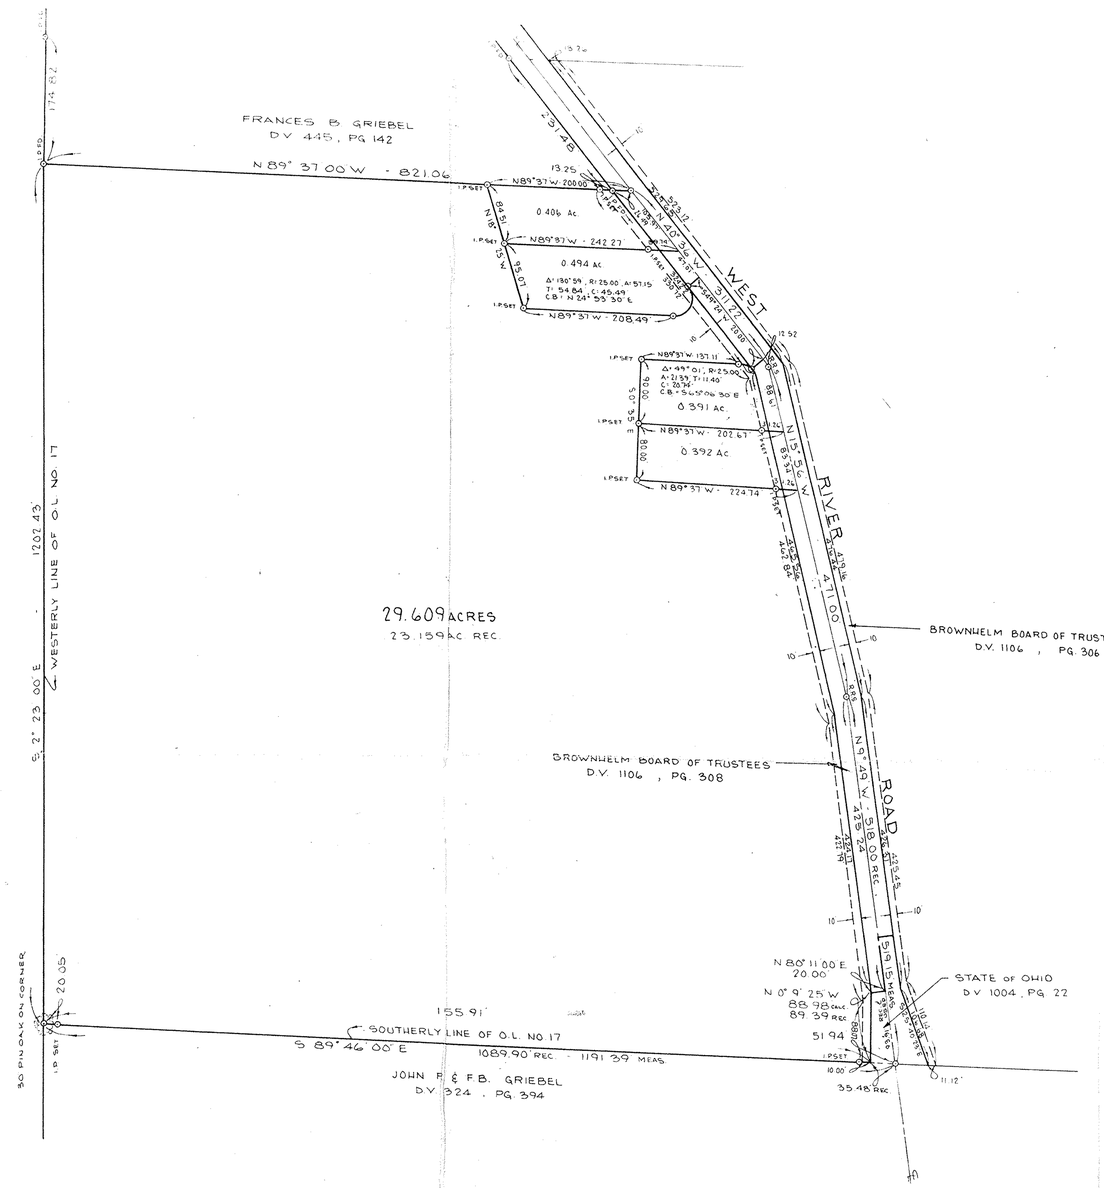

P.P. NO. 01-00-017-000-024, 025, 026, 027	
SPLIT #	DATE OF SURVEY 5/17/74
MAP PAGE 01-00-017-A	
SURVEYOR Kleinoeder-Schmidt & Assoc	

No.	Date	Description	By
1	7/9/74	ADDITION - 4 LOTS	D.L.

REVISIONS

PROJECT

SURVEY OF PART OF

ORIGINAL BROWNHELM TOWNSHIP
LOT NO. 17
COUNTY OF LORAIN STATE OF OHIO

PREPARED FOR:

KENNETH CASSELL

Drawn by: D.L.
Checked by:
App. by:
Scale: 1" = 100'
Date: MAY 17, 1974

KLEINOEDER · SCHMIDT and ASSOCIATES

ENGINEERS — SURVEYORS — CONSULTANTS in LAND PLANNING

ELYRIA - NORWALK - MEDINA OHIO

REFERENCES

SHEET NO. 1 of 1

JOB NO. 74-108