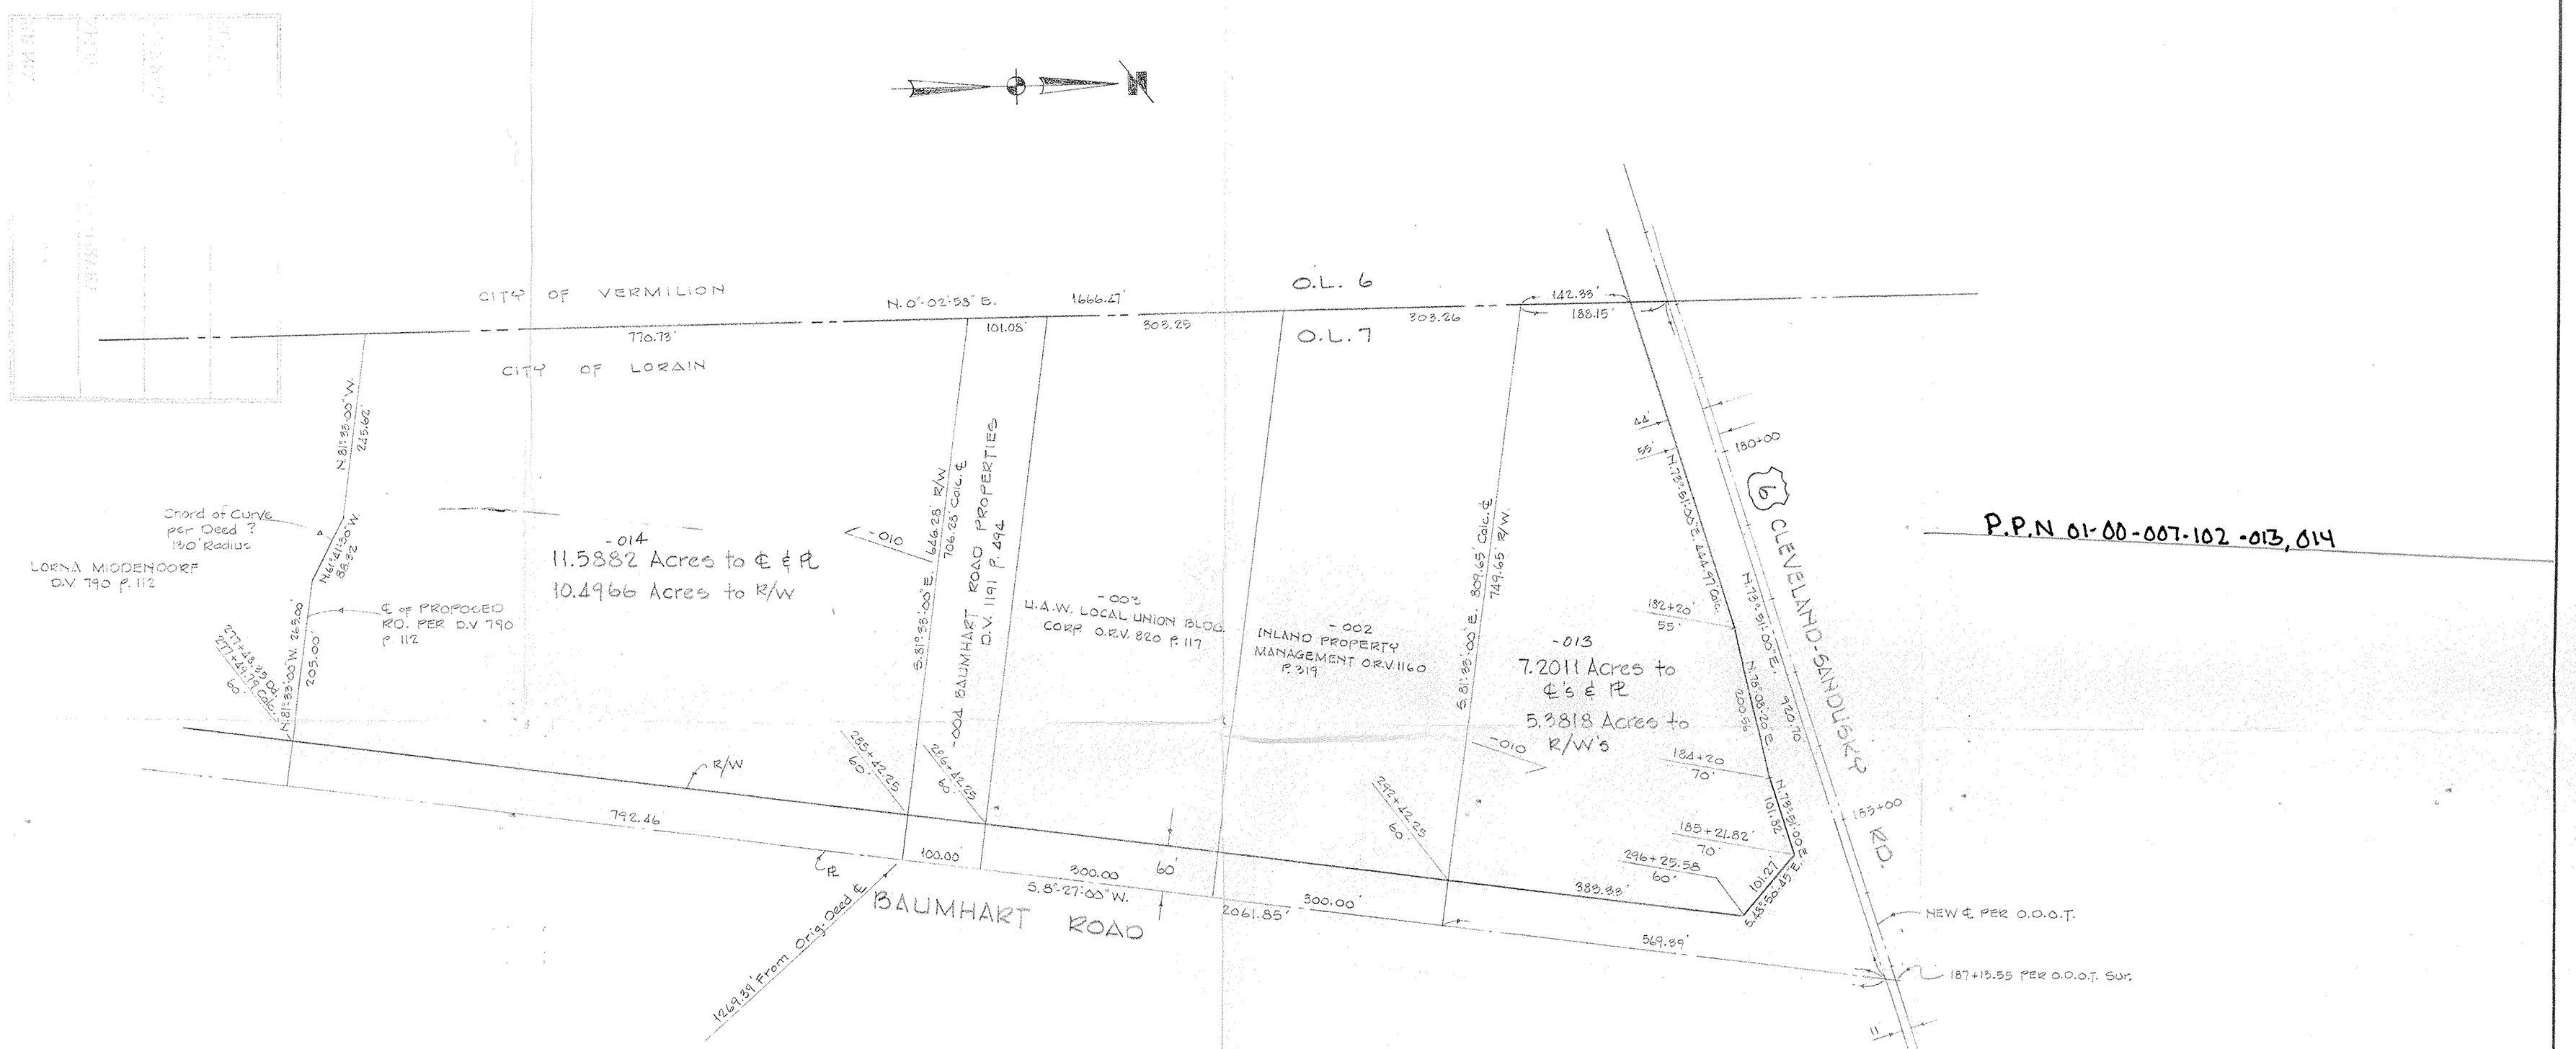

NOTE:

INFORMATION SHOWN HEREON WAS TAKEN FROM AVAILABLE COUNTY, STATE AND OTHER SURVEY RECORDS AND DOES NOT REFLECT THE RESULTS OF A BOUNDARY SURVEY. BY CURRENT MINIMUM STANDARDS, THE ORIGINAL SURVEY OF THE PROPERTY IS MATHMATICALLY DEFICIENT. TO OBTAIN A MATHMATICAL CLOSURE THE WESTERLY PROPERTY LINE WAS ADJUSTED. ALL BEARINGS HAVE BEEN CHANGED TO COINCIDE WITH THE COUNTY RECORDS OF BAUMHART ROAD.

#22411

APPROVED LORAIN CO. MAP DEPT
DATE 1/28/98
PAGE 1-D
BY K. Colbert

PARCEL SKETCH
FOR
GERALD H. & HELEN M. KEITH

PART OF O.L.7 — TOWNSHIP OF BROWNHELM
CITY OF LORAIN — COUNTY OF LORAIN — STATE OF OHIO
SCALE 1"=100' — JAN. 1997
BY
LAUNDON • SIMON • CAHL & ASSOC.
PROFESSIONAL LAND SURVEYORS

STATE OF OHIO
RODGER G. SIMON
5101
REGISTERED SURVEYOR

96-2920