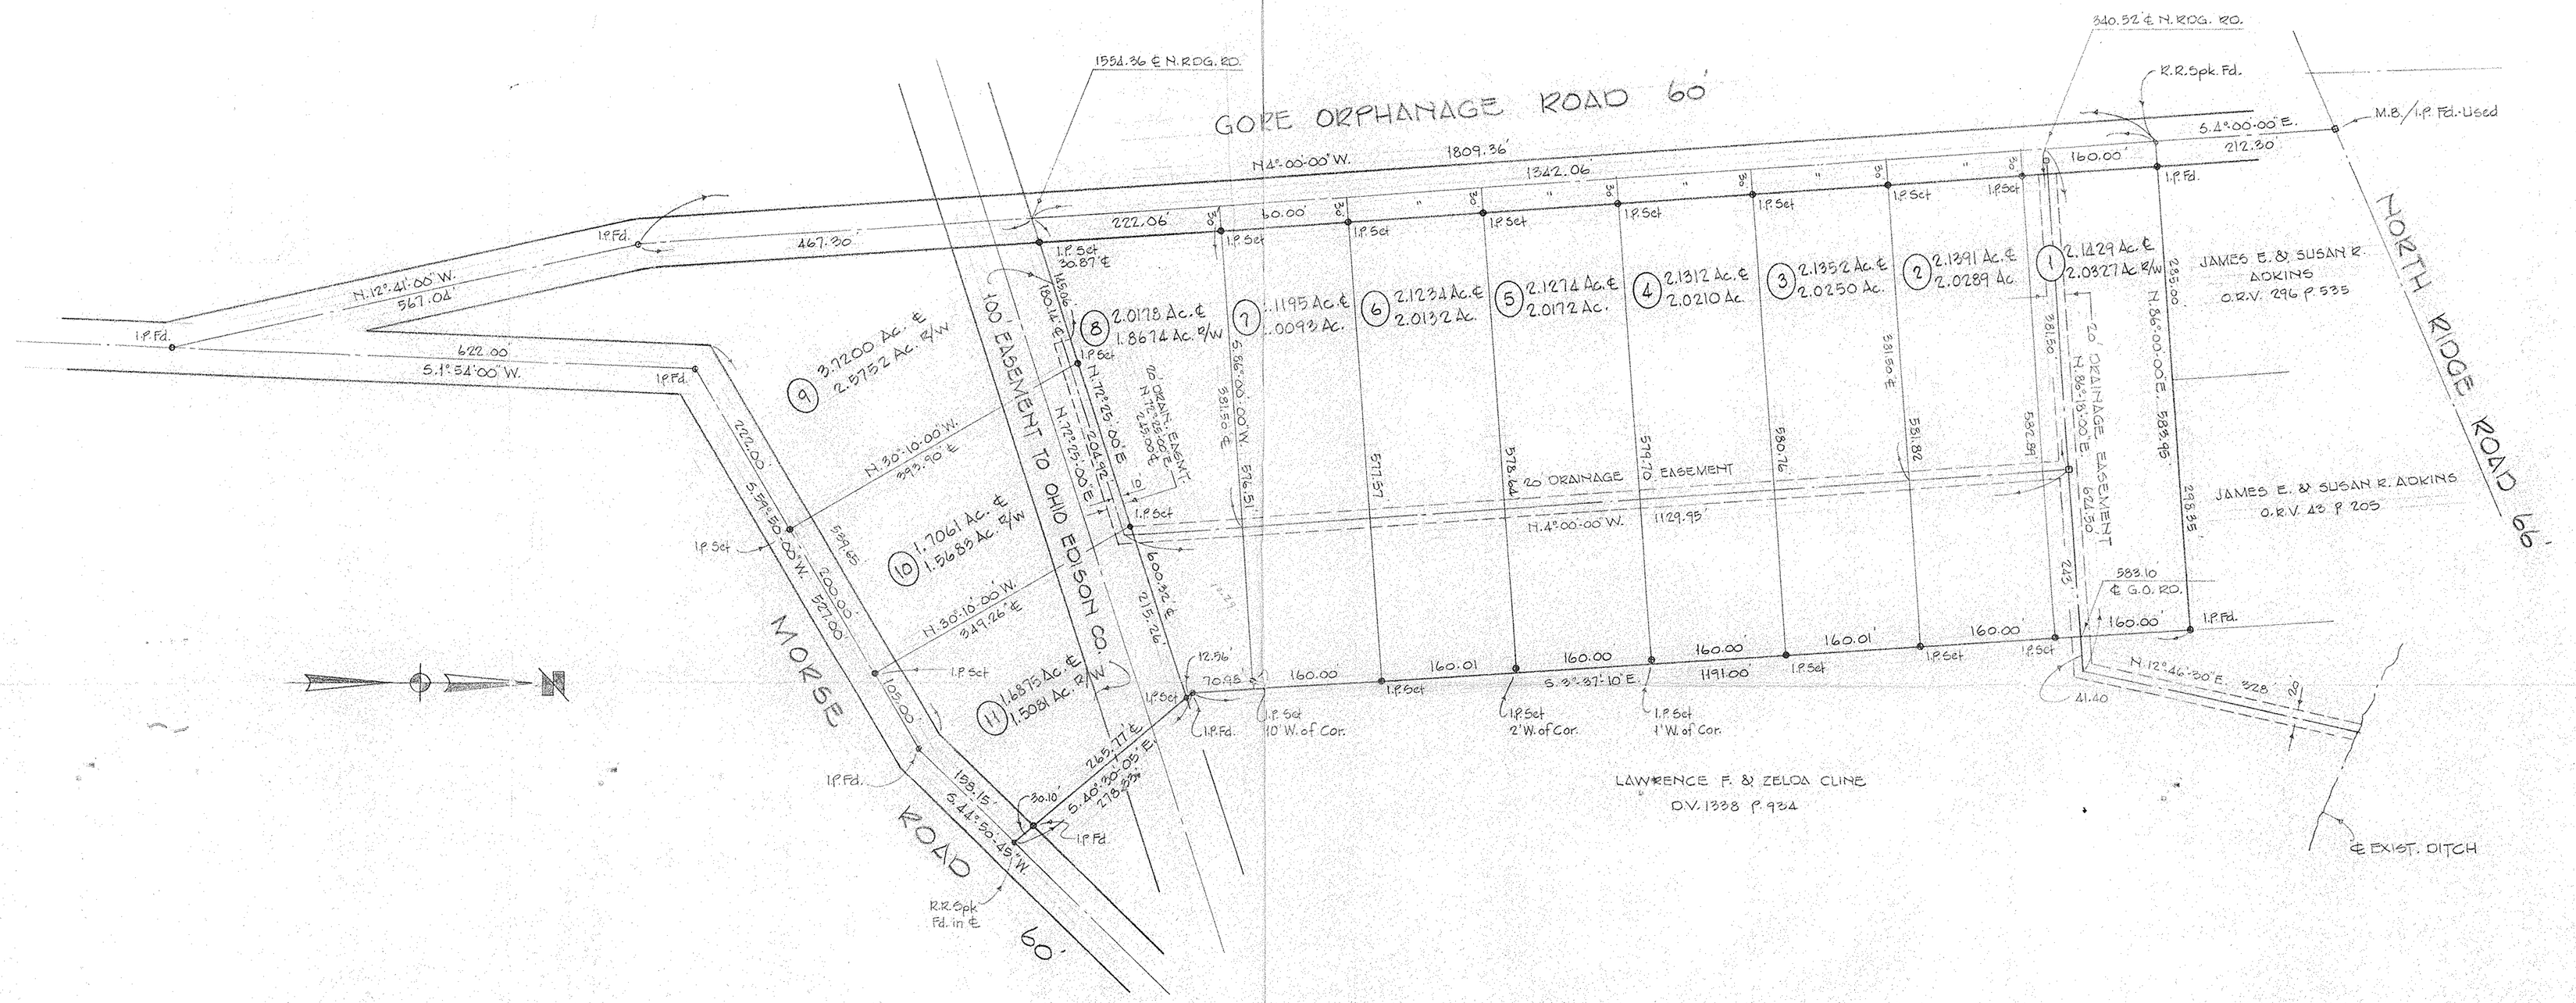

P.P.N. 01-00-063-000-023 thru 033

P.P. NO. 01-00-063-000-023 thru 033	
SPLIT # #22481	DATE OF SURVEY January 1998
MAP PAGE 1-I	
SURVEYOR Rodger G. Simon	

#22481

APPROVED LORAIN CO. MAP DEPT
DATE 4/2/98
PAGE 1-I
BY K Colbert

STATE OF OHIO
RODGER G. SIMON
5101
REGISTERED SURVEYOR

PARCEL SPLIT FOR

A & A DEVELOPING

PART OF O.L. 63 — TOWNSHIP OF BROWNHELM

COUNTY OF LORAIN — STATE OF OHIO

SCALE 1" = 100' — JAN. 1988

LAUNDON • SIMON • CAHL & ASSOC.

PROFESSIONAL LAND SURVEYORS

98-3015