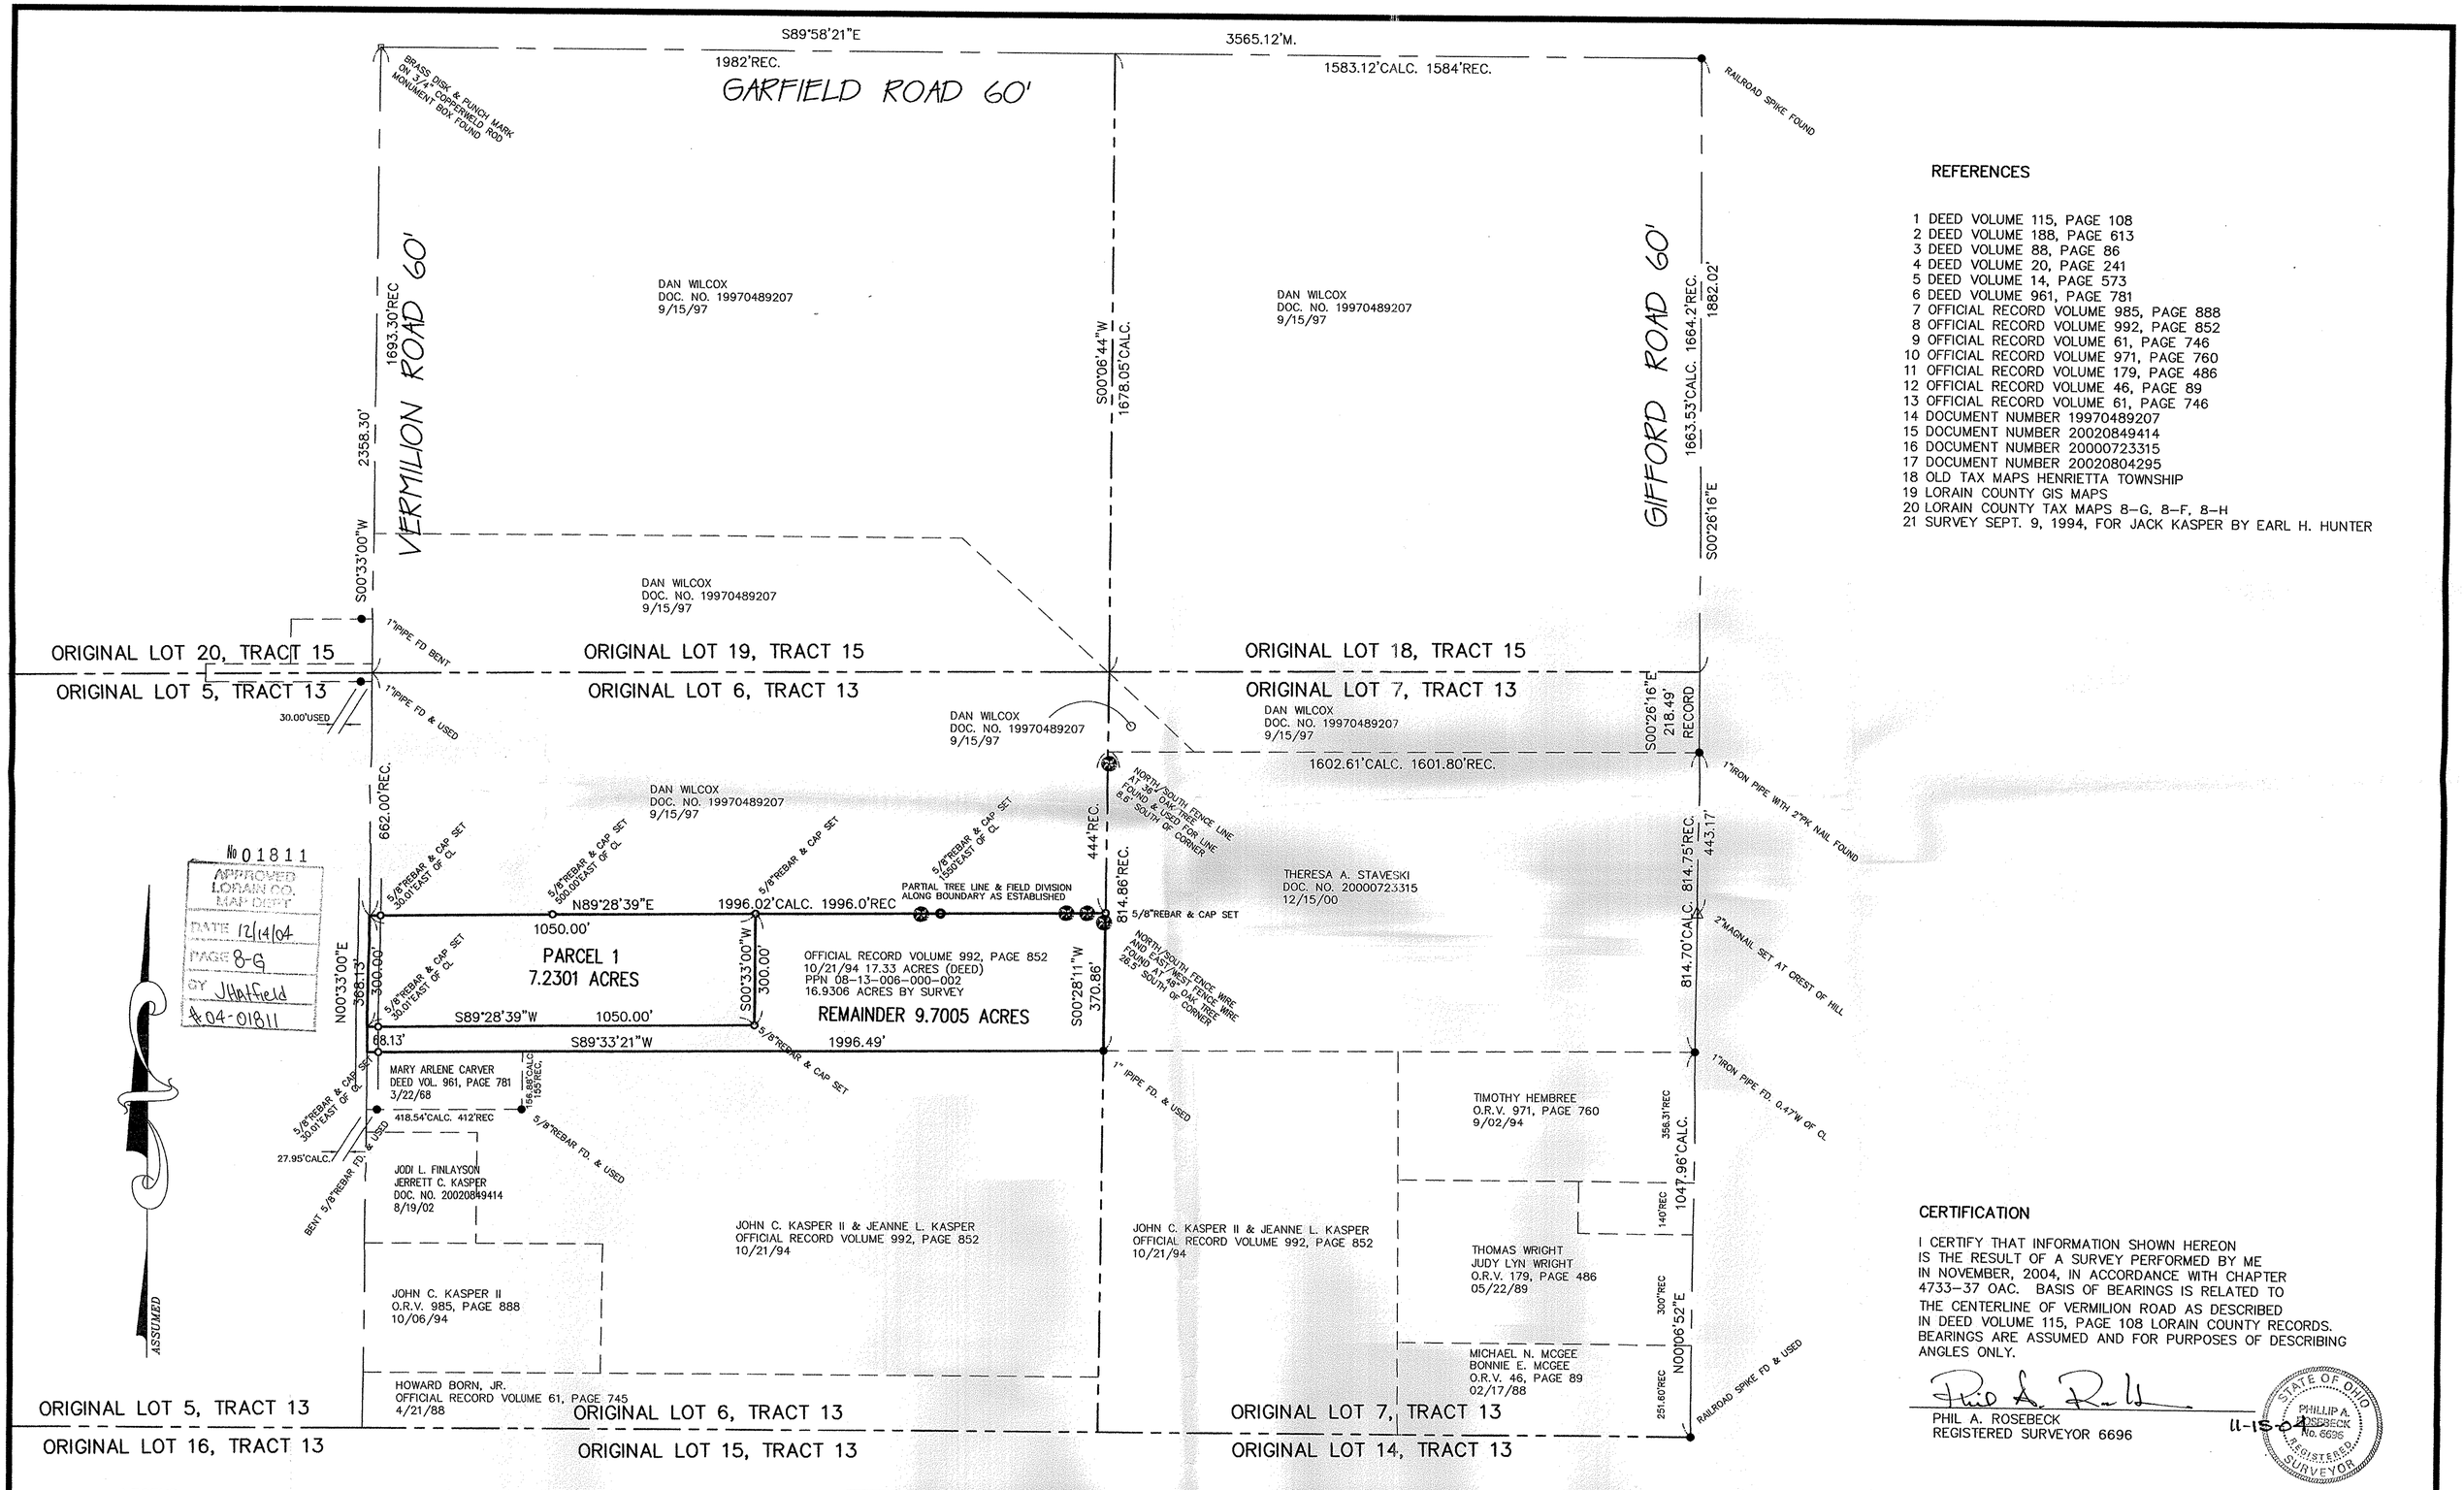

REFERENCES

1 DEED VOLUME 115, PAGE 108
2 DEED VOLUME 188, PAGE 613
3 DEED VOLUME 88, PAGE 86
4 DEED VOLUME 20, PAGE 241
5 DEED VOLUME 14, PAGE 573
6 DEED VOLUME 961, PAGE 781
7 OFFICIAL RECORD VOLUME 985, PAGE 888
8 OFFICIAL RECORD VOLUME 992, PAGE 852
9 OFFICIAL RECORD VOLUME 61, PAGE 746
10 OFFICIAL RECORD VOLUME 971, PAGE 760
11 OFFICIAL RECORD VOLUME 179, PAGE 486
12 OFFICIAL RECORD VOLUME 46, PAGE 89
13 OFFICIAL RECORD VOLUME 61, PAGE 746
14 DOCUMENT NUMBER 19970489207
15 DOCUMENT NUMBER 20020849414
16 DOCUMENT NUMBER 20000723315
17 DOCUMENT NUMBER 20020804295
18 OLD TAX MAPS HENRIETTA TOWNSHIP
19 LORAIN COUNTY GIS MAPS
20 LORAIN COUNTY TAX MAPS 8-G, 8-F, 8-H
21 SURVEY SEPT. 9, 1994, FOR JACK KASPER BY EARL H. HUNTER

CERTIFICATION

I CERTIFY THAT INFORMATION SHOWN HEREON IS THE RESULT OF A SURVEY PERFORMED BY ME IN NOVEMBER, 2004, IN ACCORDANCE WITH CHAPTER 4733-37 OAC. BASIS OF BEARINGS IS RELATED TO THE CENTERLINE OF VERMILION ROAD AS DESCRIBED IN DEED VOLUME 115, PAGE 108 LORAIN COUNTY RECORDS. BEARINGS ARE ASSUMED AND FOR PURPOSES OF DESCRIBING ANGLES ONLY.

PHIL A. ROSEBECK
REGISTERED SURVEYOR 6696

11-15-04

STATE OF OHIO
PHILLIP A. ROSEBECK
No. 6696
REGISTERED
SURVEYOR

LEGEND

- ● IRON PIN OR PIPE FOUND
- ○ IRON PIN SET
- ◉ DRILLHOLE SET
- △ MAG NAIL SET

GRAPHIC SCALE

200 0 100 200 400 800

(IN FEET)
1 inch = 200 ft.

SURVEY & SPLIT
JOHN KASPER III
PART OF ORIGINAL HENRIETTA TOWNSHIP LOT 6, TRACT 13,
HENRIETTA TOWNSHIP, LORAIN COUNTY, STATE OF OHIO
NOVEMBER 15, 2004

NO.	DATE	DESCRIPTION	BY
0	11/15/04	ORIGINAL ISSUE	PAR

P.A. ROSEBECK & ASSOCIATES
REGISTERED SURVEYOR
705 WILLOW CREEK DRIVE, AMHERST, OHIO 44001
PHONE: (440) 988-4657

SHEET 1 OF 1