Parcel # 02-00-051-136-066,070,071,072
Split # 20768
Map Pag # 2-00-051-B

02-00-051-141-037 & 038

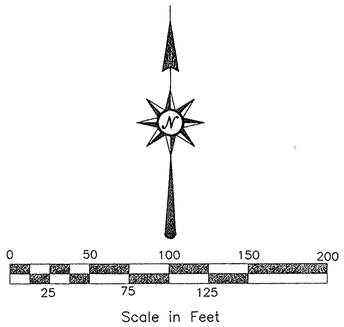


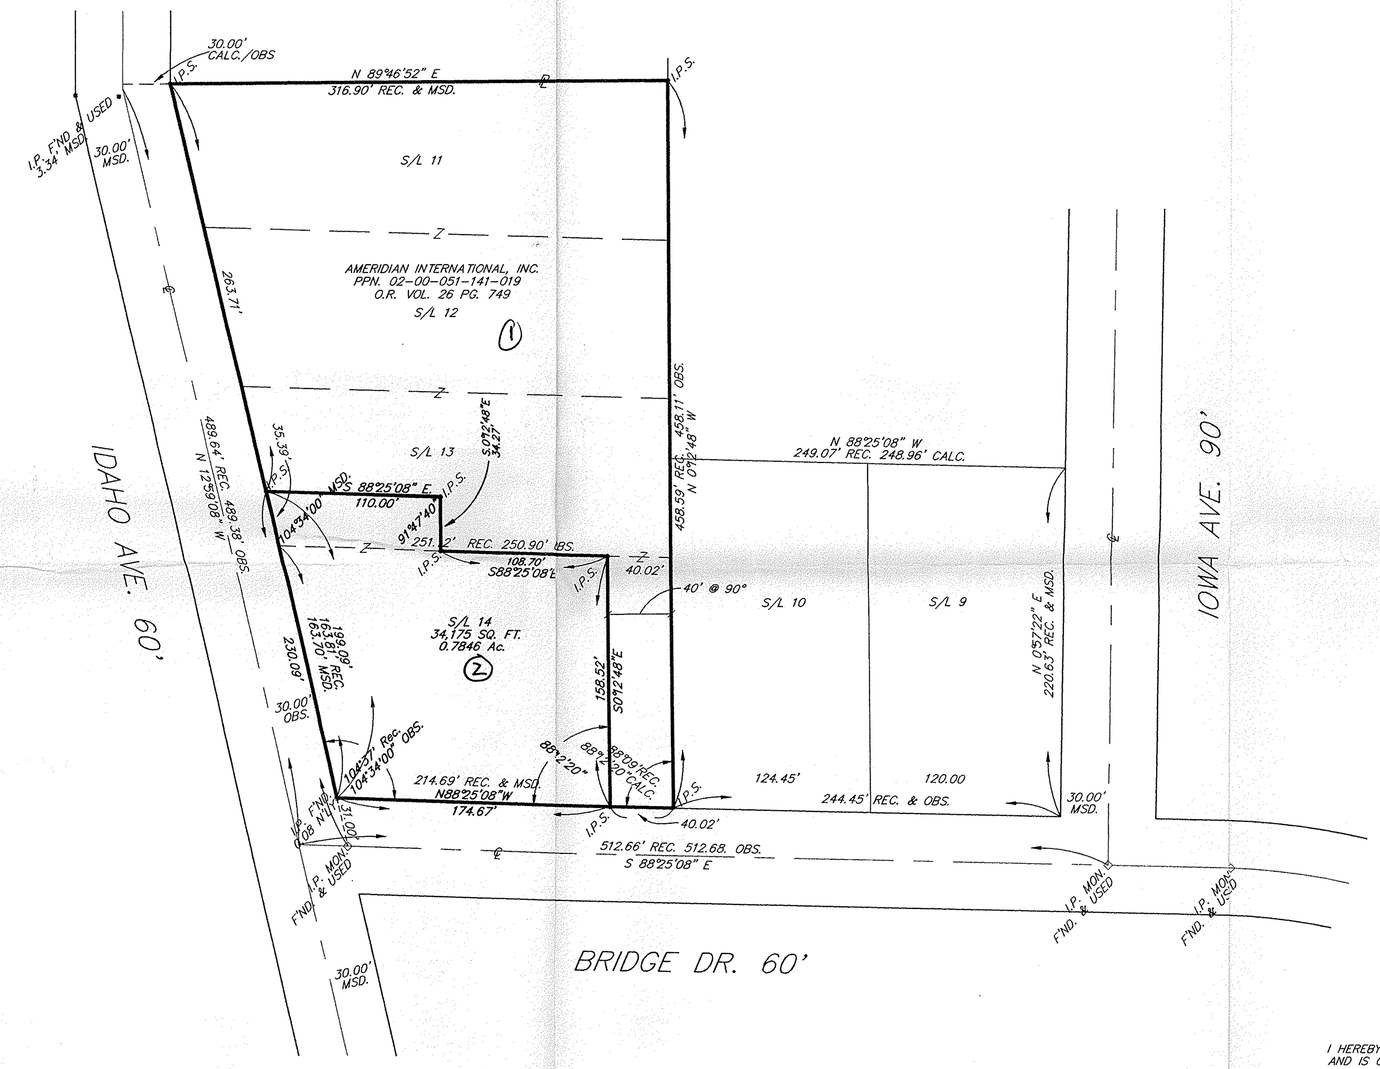


• 5/8" IRON PIN & CAP SET
○ IRON PIPE FOUND
◇ IRON PIN MONUMENT FOUND

#00 093

APPROVED
LORAIN CO.
MAP DEPT
DATE 5-7-99
PAGE 2-00-051B
BY D. Holland
00093

SURVEYOR'S CERTIFICATION

I HEREBY CERTIFY THAT THIS PLAT WAS PREPARED BY ME AND IS CORRECT TO THE BEST OF MY KNOWLEDGE AND BELIEF.

Timothy P. Hadden
TIMOTHY P. HADDEN
OHIO REG. SURVEYOR No. 6786

STATE OF OHIO
TIMOTHY P. HADDEN
6786
REGISTERED SURVEYOR

APPROVED BY THE LORAIN CITY PLANNING COMMISSION ..... NO PLAT REQUIRED
William E. Skiba 4-14-99
SECRETARY LORAIN CITY PLANNING COMMISSION

APPROVED
AS TO DESCRIPTION ONLY
Date 4/9/99
City of Lorain
Per Kimberley Hesker
Engineering Dept.

02-00-051-141-037, -038

**CT Consultants, Inc.**
*Engineers • Architects • Planners*
Willoughby • Mentor • Columbus • North Canton • Youngstown

| REV. NO. | DESCRIPTION | DATE | BY | CH'KD. |
|---|---|---|---|---|
| | | | | |

# PLAT OF SURVEY
# IDAHO AVENUE PUMP STATION
# FOR THE
# CITY OF LORAIN, OHIO

DATE: 3-16-99
DRAWN BY: J.L.
CHECKED BY: T.P.H.
APPROVED BY: T.P.H.
F.B. No. ____ PG. ____

SITUATED IN THE CITY OF LORAIN
COUNTY OF LORAIN AND STATE OF OHIO
AND BEING A PART OF ORIGINAL LOT #51 SHEFFIELD TWP,
NOW THE CITY OF LORAIN AND BEING KNOWN AS BEING
PART OF S/L 13 AND S/L 14 IN THE HENDERSON-
COLORADO INDUSTRIAL DEVELOPMENT AS RECORDED
IN VOL. 19, PG. 34 OF THE LORAIN CO. PLAT RECORDS.

SCALE
HOR. 1" = 50'
VERT.
CONTRACT No. 98270
SHEET NO. 1 OF 1

COPYRIGHT - DATE: 01-20-99 13:53, CT CONSULTANTS INC. H:\1998\98270\CAD\98270.DWG