SV-E-1

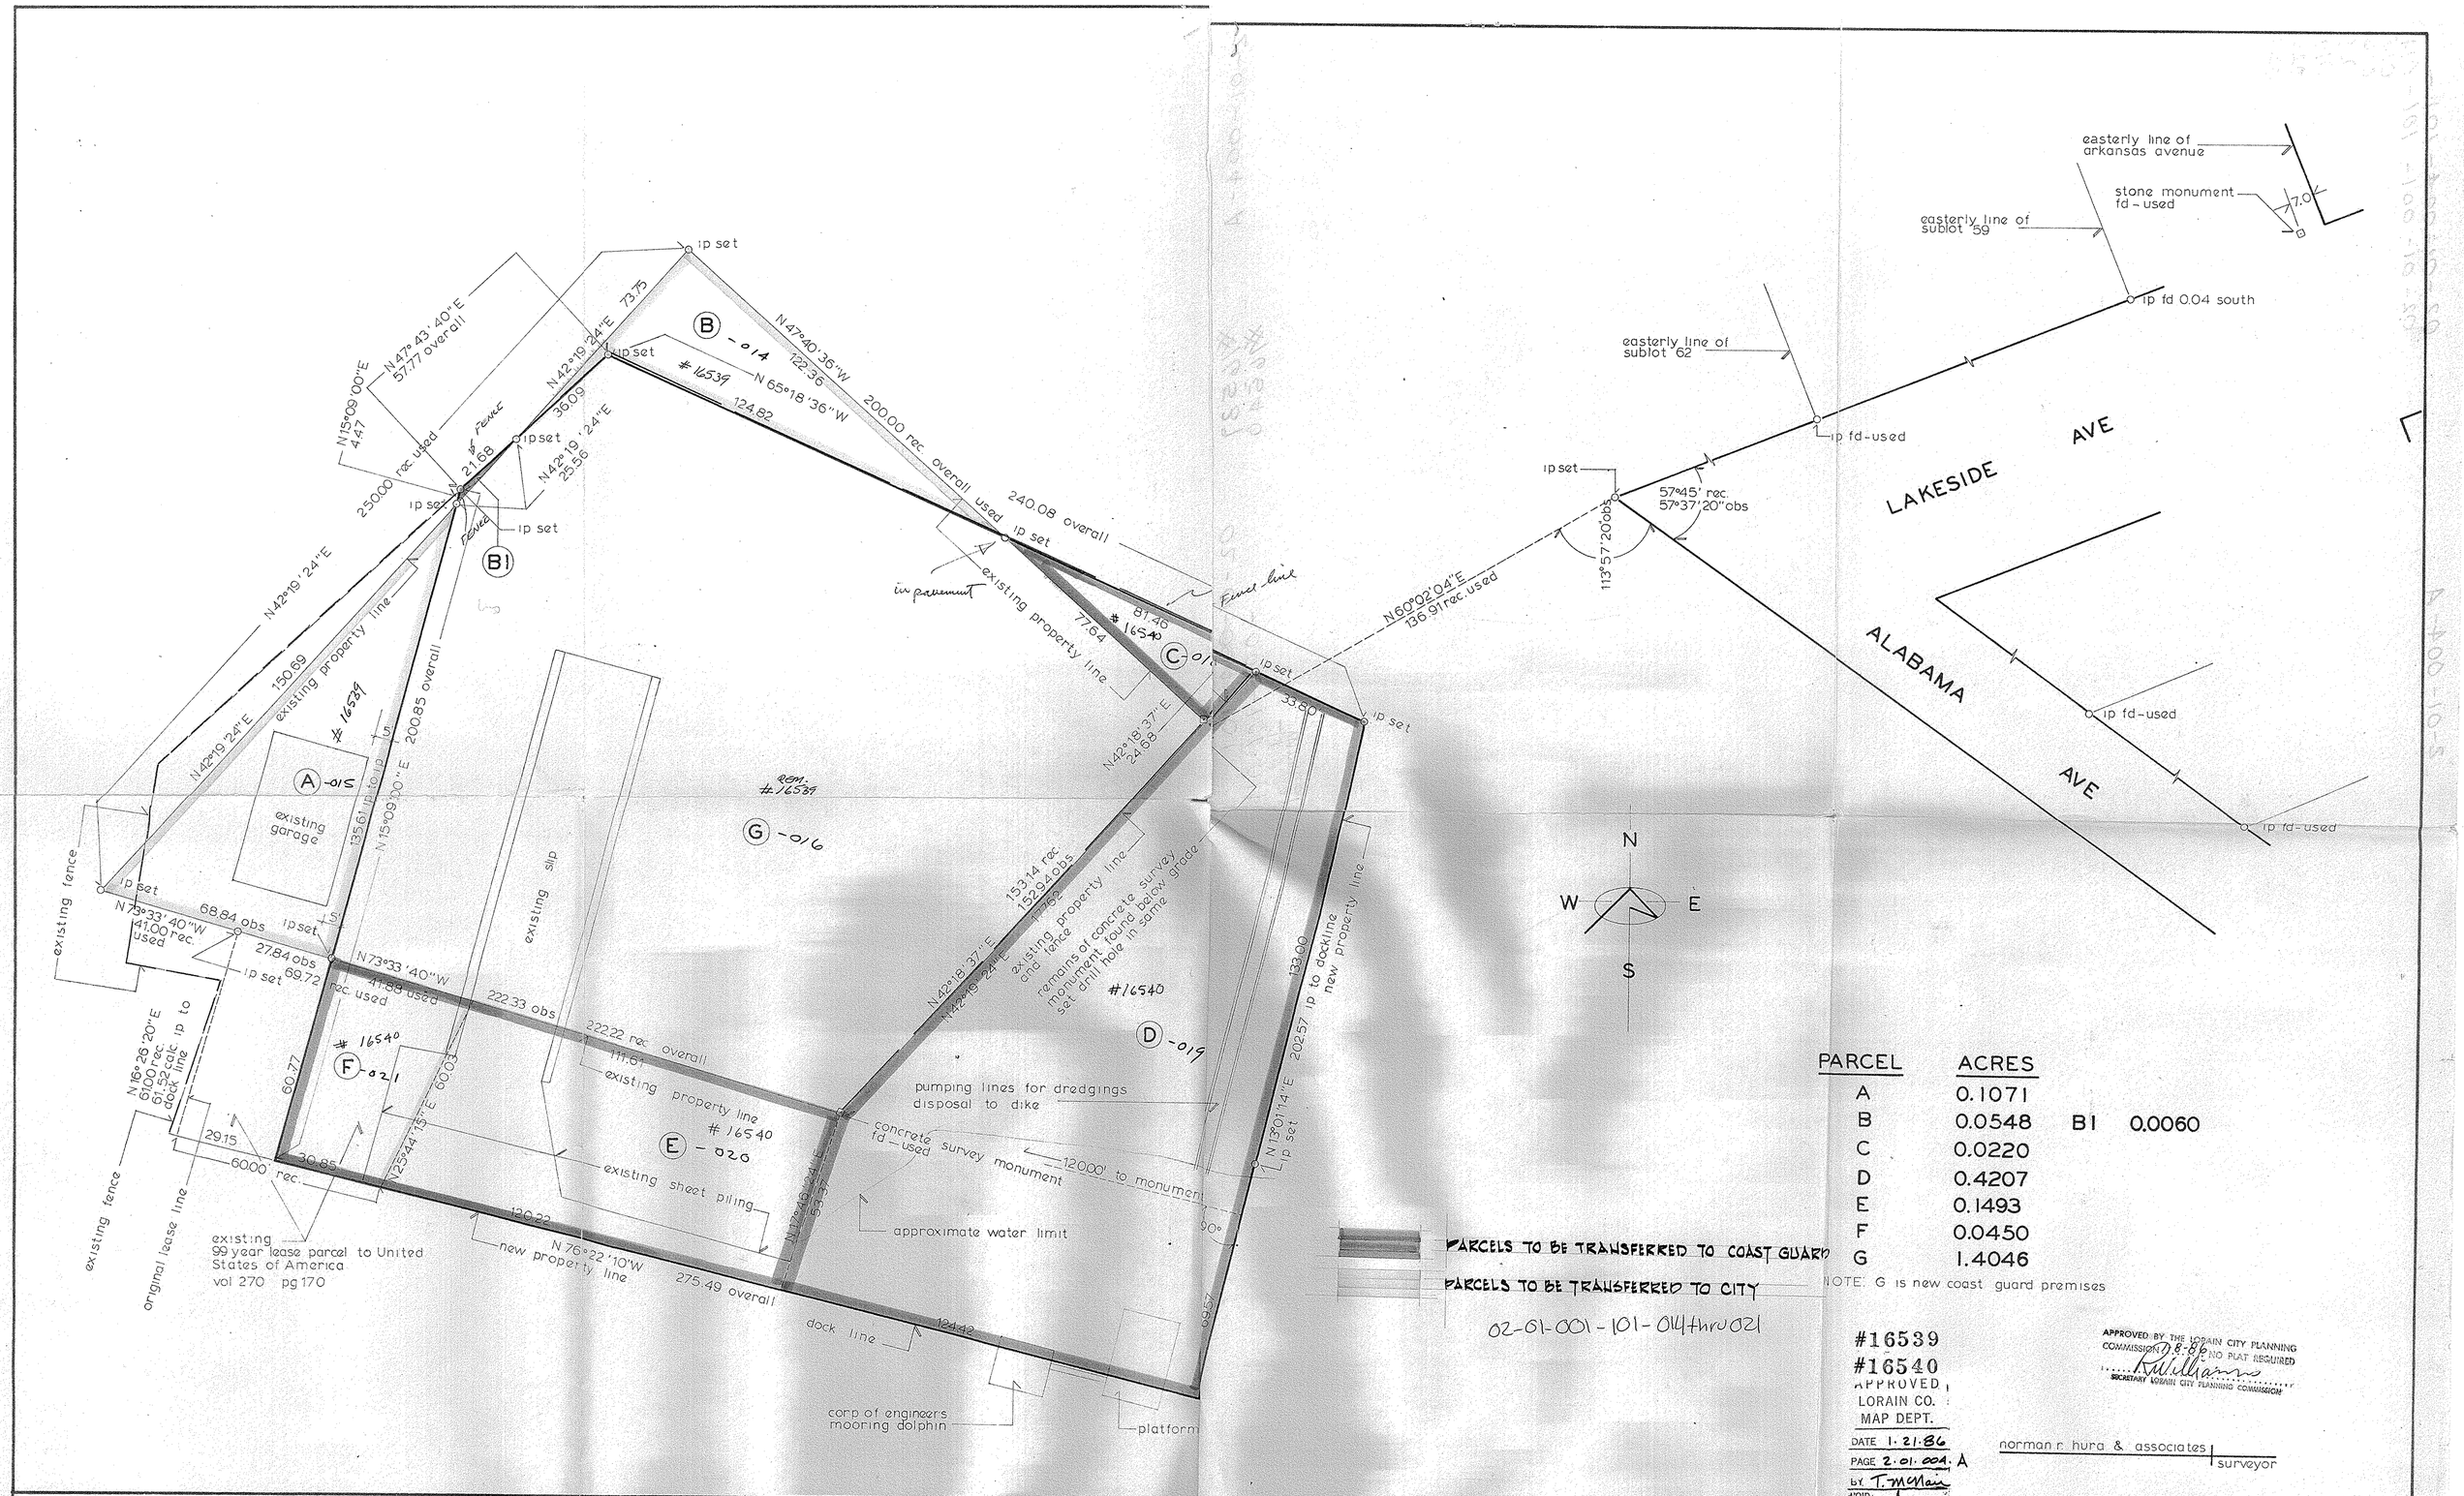

PARCEL	ACRES		
A	0.1071		
B	0.0548	B1	0.0060
C	0.0220		
D	0.4207		
E	0.1493		
F	0.0450		
G	1.4046		

NOTE: G is new coast guard premises

PARCELS TO BE TRANSFERRED TO COAST GUARD

PARCELS TO BE TRANSFERRED TO CITY

02-01-001-101-014 thru 021

#16539
#16540
APPROVED
LORAIN CO.
MAP DEPT.
DATE 1-21-86
PAGE 2-01-004. A
BY T. McClain
VOID

APPROVED BY THE LORAIN CITY PLANNING COMMISSION 7-8-86 NO PLAT REQUIRED
K. Williams
SECRETARY LORAIN CITY PLANNING COMMISSION

norman r. hura & associates | surveyor

02-01-001-101-014 thru-021

UNITED STATES COAST GUARD
NINTH DISTRICT

PLAT OF SURVEY INDICATING ENCROACHMENTS
AND LAND PARCELS TO BE EXCHANGED WITH CITY OF LORAIN

SCALE 1" = 20'-0"
AUGUST 1983

STATE OF OHIO
N. R. HURA
S-5208
REGISTERED
PROFESSIONAL ENGINEER
AND LAND SURVEYOR