PLAT OF SURVEY

OF PART OF BLOCK NO. 40 IN SELAH CHAMBERLAIN TRUSTEE'S ADDITION OF A PART OF ORIGINAL BLACK RIVER TOWNSHIP LOTS NOS. 3, 4 AND 6, TRACT NO. 1, AS SHOWN BY THE RECORDED PLAT IN VOLUME 2, PAGE 11 OF LORAIN COUNTY MAP RECORDS. NOW IN THE

CITY OF LORAIN, COUNTY OF LORAIN, OHIO.

FOR

THE LORAIN PROPERTIES COMPANY

IRED BY

RMA SURVEYS
4 PERSHING AVENUE
MA, OHIO 44134

Richard M. Kole
RICHARD M. KOLE
REG. SURVEYOR Nº 6258

STATE OF OHIO
RICHARD M. KOLE
6258
REGISTERED
SURVEYOR

NORTH
SCALE: 1" = 50'
AUGUST, 1978

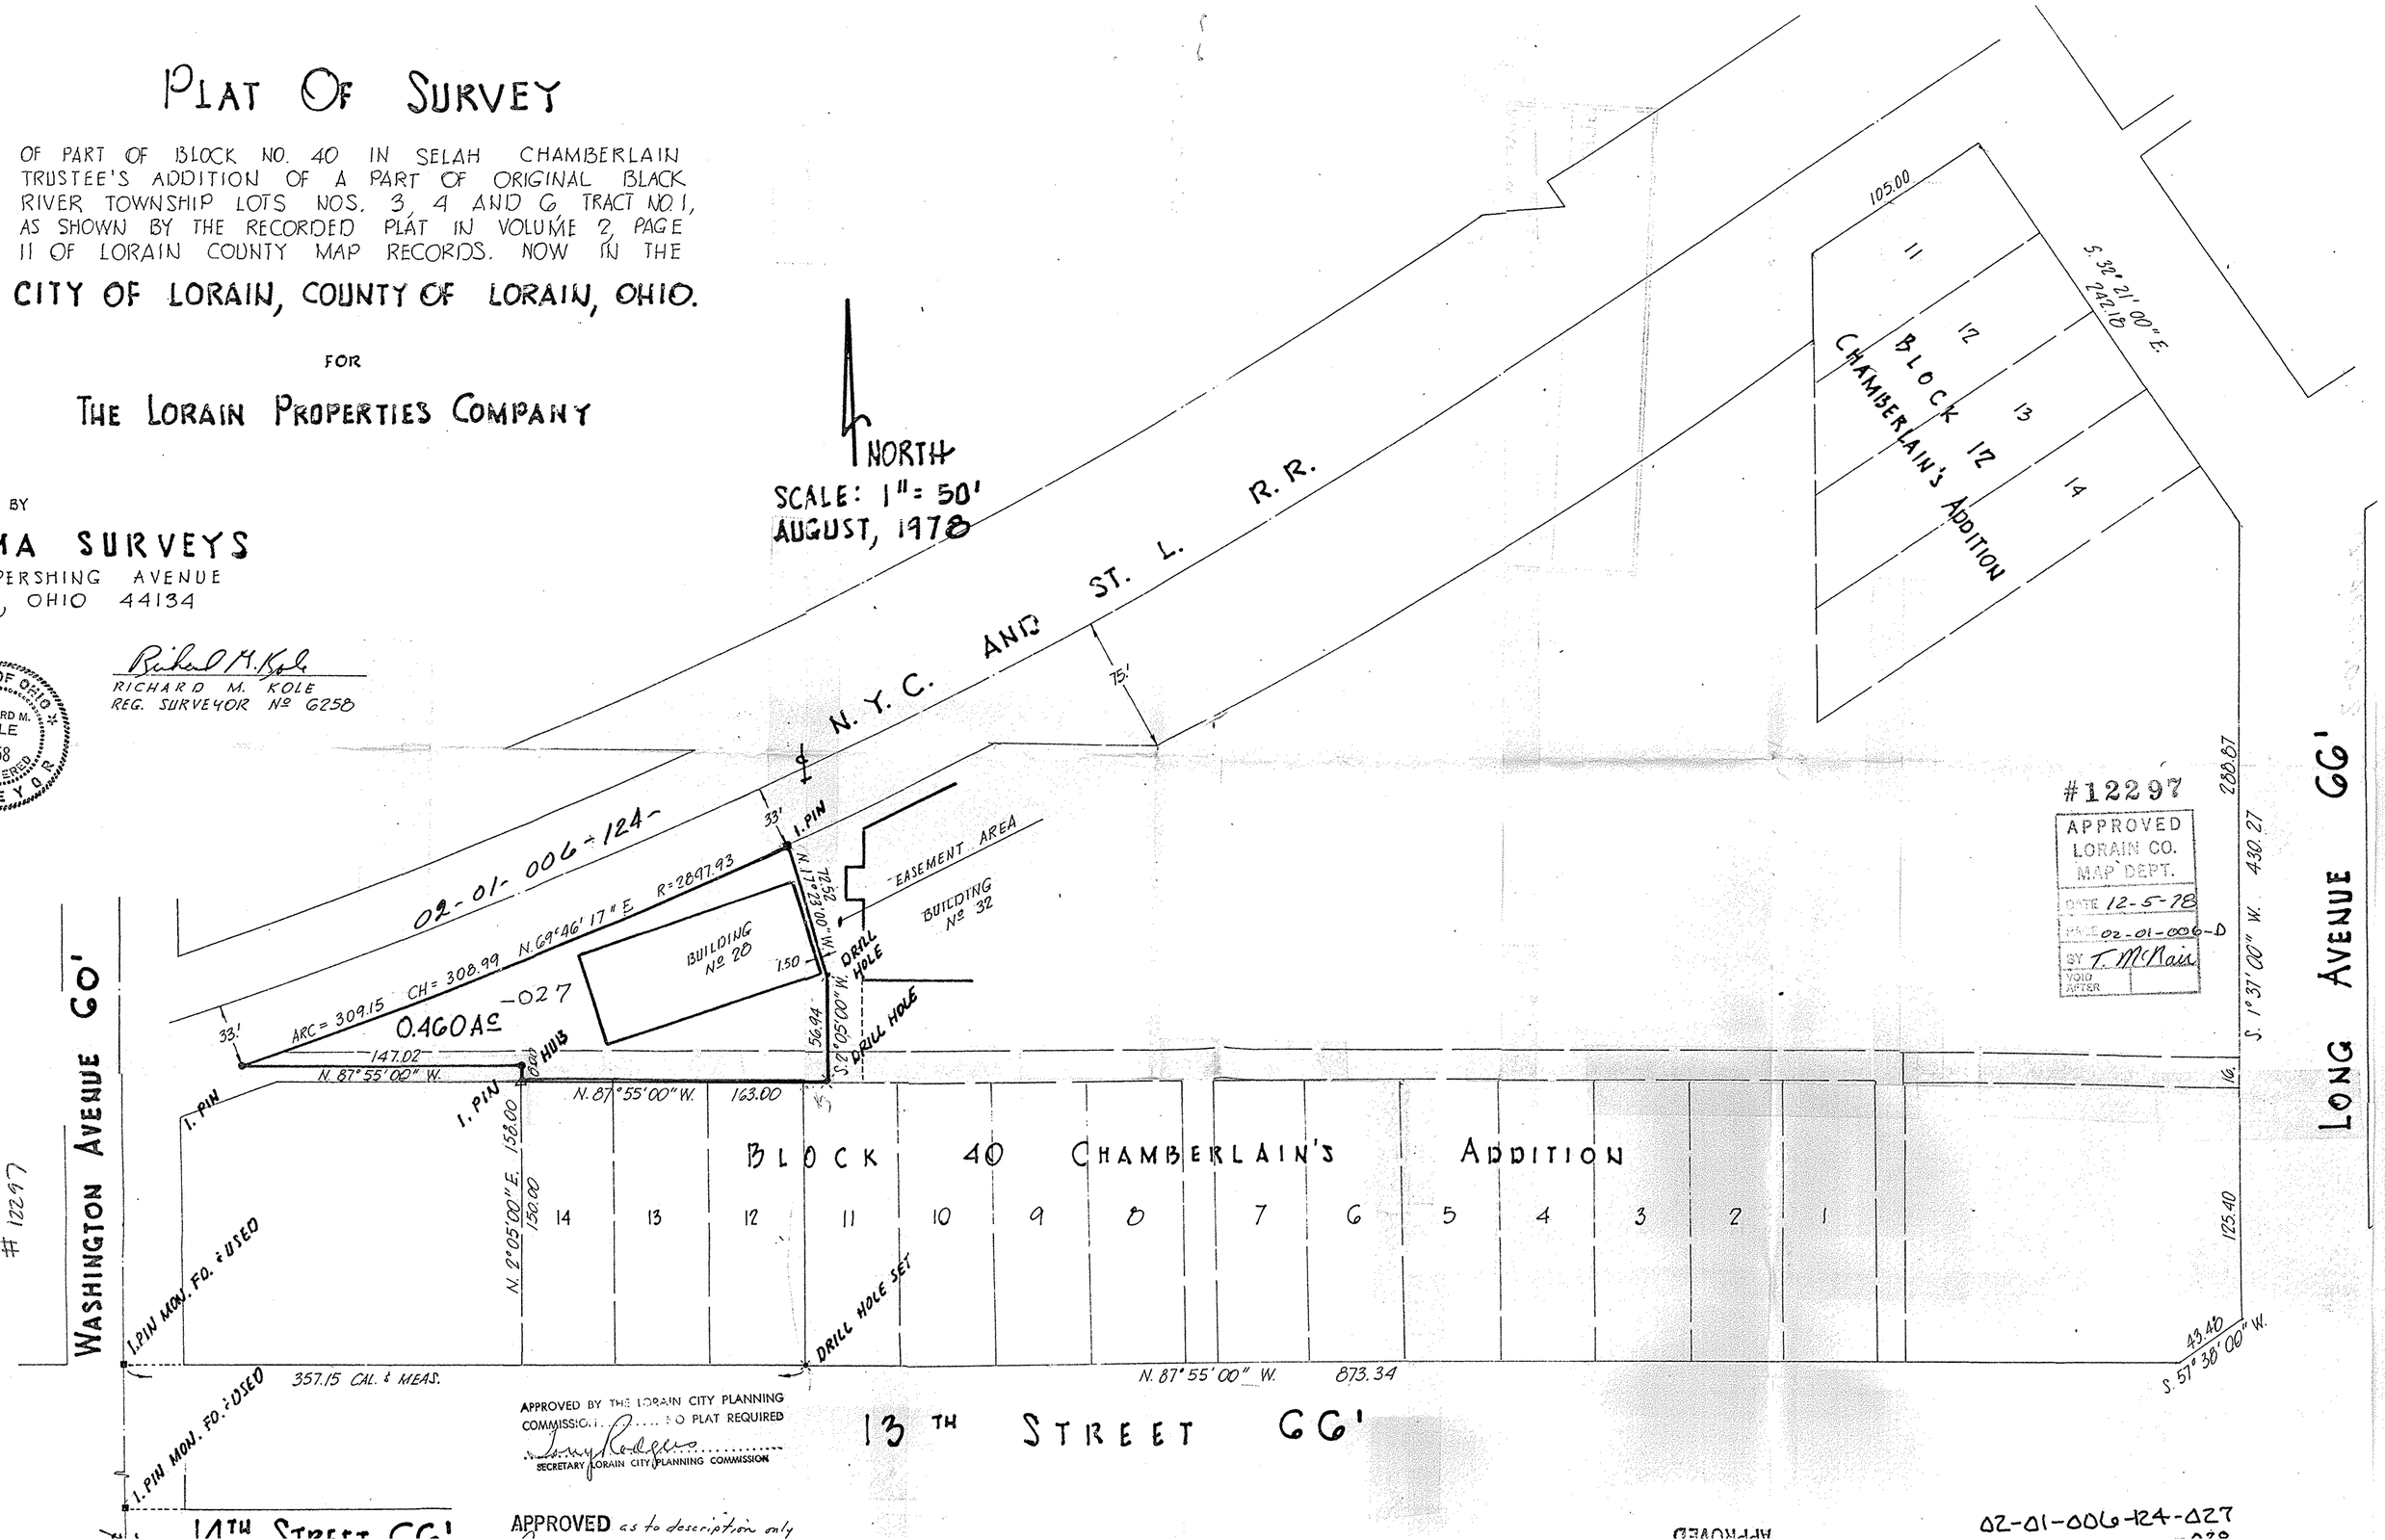

#12297
APPROVED
LORAIN CO.
MAP DEPT.
DATE 12-5-78
PARCEL 02-01-006-D
BY T. McMain
VOID AFTER

APPROVED BY THE LORAIN CITY PLANNING COMMISSION ..... NO PLAT REQUIRED
Tony Rodgers
SECRETARY LORAIN CITY PLANNING COMMISSION

APPROVED as to description only

02-01-006-124-027
#12297