PLAT OF SURVEY
for
THE LORAIN PROPERTIES COMPANY

of all of Sublots No. 1, 2, 3, 4, 5, 6, 7, 8, 9, 10, 11 and Block "A" in Worthy S. Streators Trustee's Subdivision of part of Original Black River Township Lot No. 6, Tract No. 1 as shown by the Plat recorded in Volume 4, Page 29 of Lorain County Map Records, all of Sublots No. 11, 12, 13 and 14 in Selah Chamberlain Trustee's Addition of part of Original Black River Township Lots No. 3, 4 and 6, Tract No. 1 as shown by the Plat recorded in Volume 2, Page 11 of Lorain County Map Records and part of Original Black River Township Lot No. 6, Tract No. 1, now in the

CITY OF LORAIN, LORAIN COUNTY, OHIO.

Dimensions shown hereon are expressed in feet and decimal parts thereof. Monuments were found or set as indicated. Bearings are to an assumed meridian and are used to indicate angles only, all of which I certify to be correct to the best of my knowledge and belief.

Richard M. Kole, P.S. 6258

STATE OF OHIO RICHARD M. KOLE 6258 PROFESSIONAL SURVEYOR

NORTH

SCALE: 1" = 50'
NOVEMBER, 1995
REVISED: NOVEMBER 30, 1995

21546
APPROVED
LORAIN CO.
MAP DEPT
DATE 12-6-95
PAGE 2-01-006-D
BY CAROLYN FRANCIS
#21546

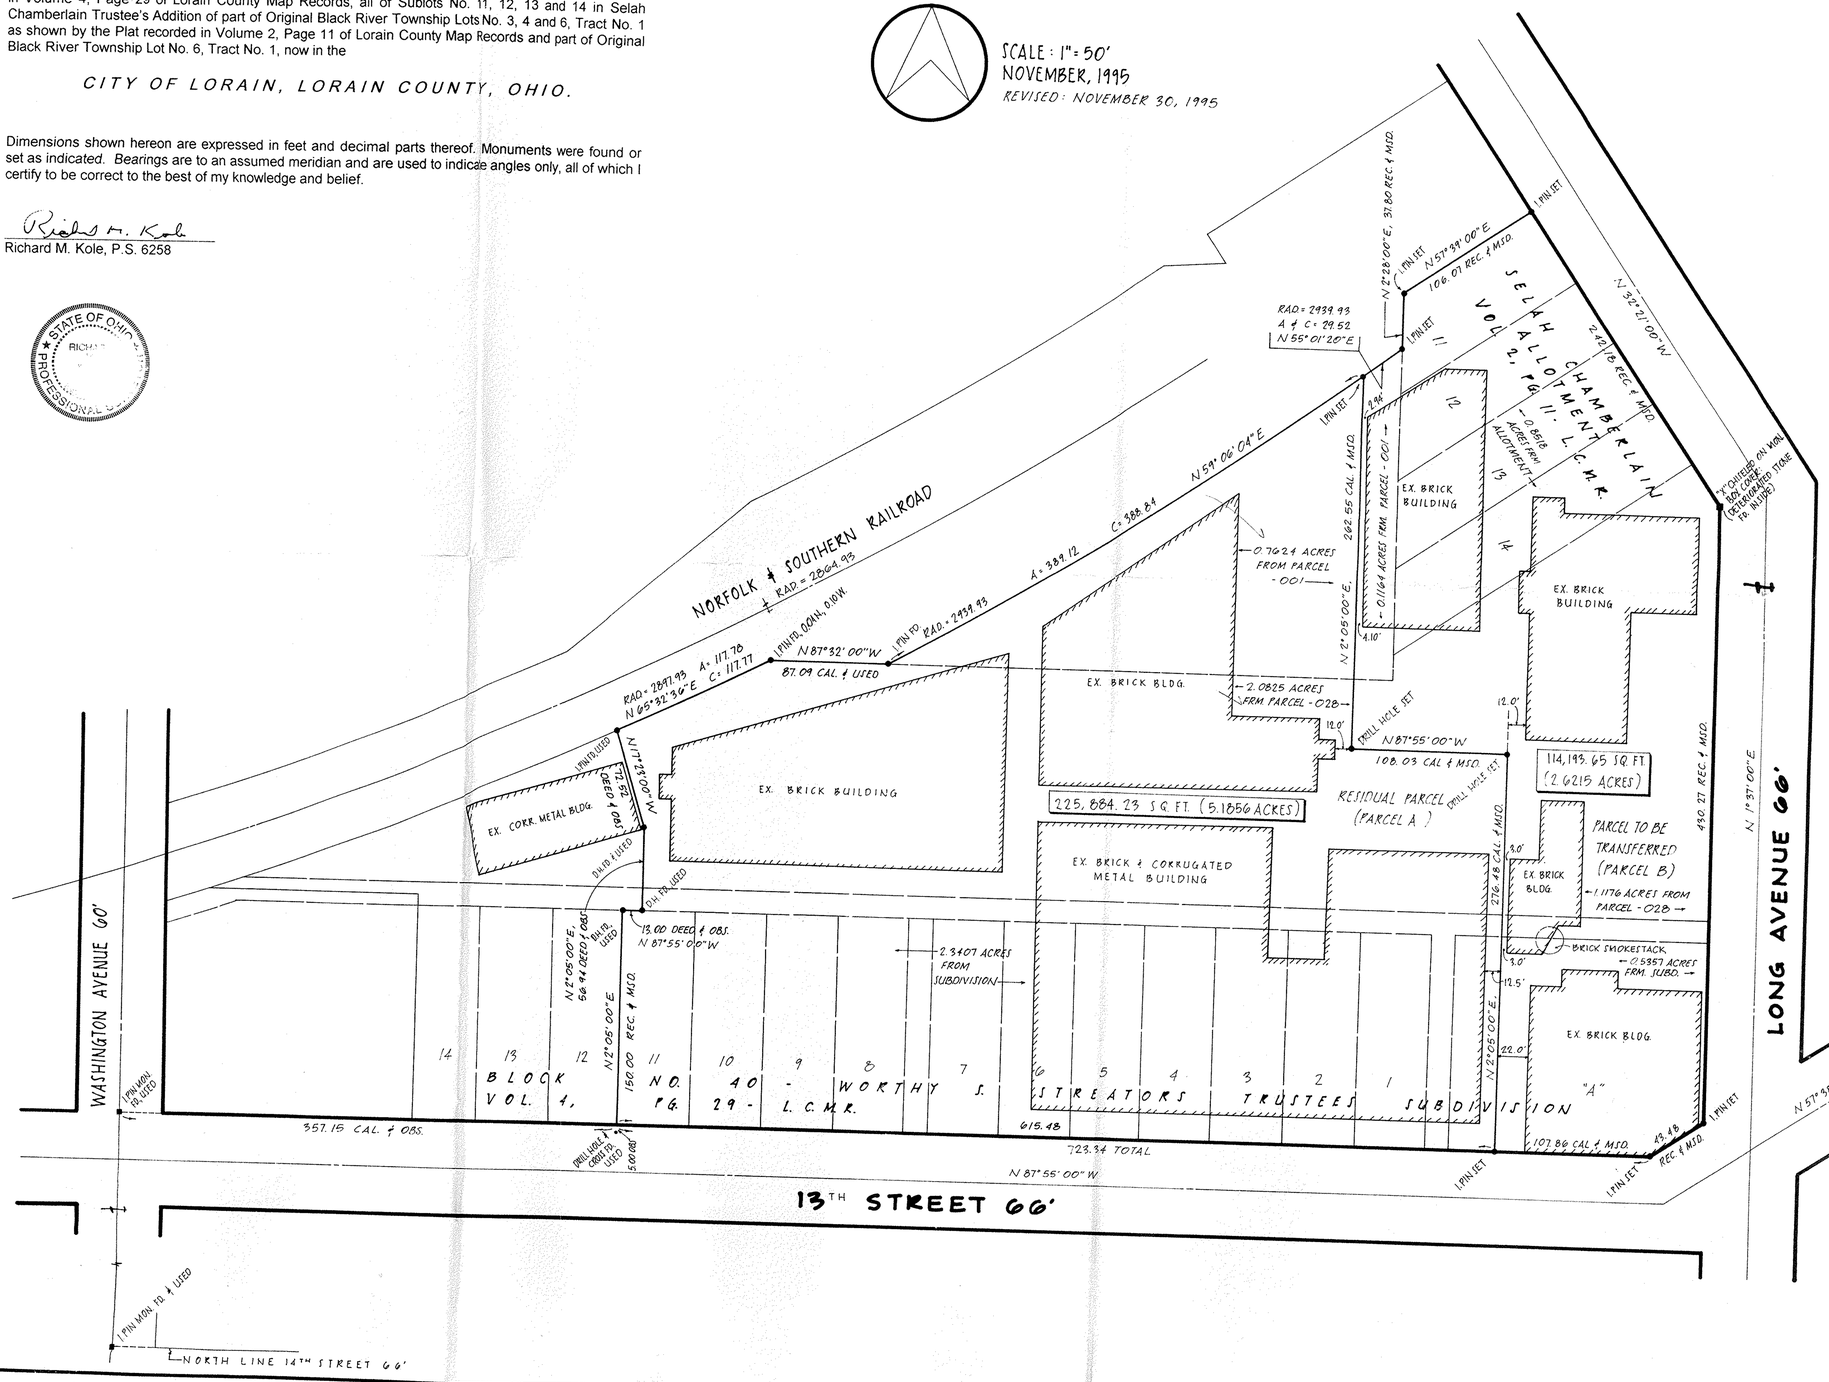

ACREAGE BREAKDOWN

RESIDUAL PARCEL (PARCEL A)

5.1856 Acres Total
- 0.7624 Acres from Parcel -001
- 2.0825 Acres from Parcel -028
- 2.3407 Acres from Worthy S. Streators Trustees Subdivision (Volume 4, Page 29, L.C.M.R.)

PARCEL TO BE TRANSFERRED (PARCEL B)

2.6215 Acres Total
- 0.1164 Acres from Parcel -001 (A)
- 1.1176 Acres from Parcel -028 (C)
- 0.8518 Acres from Selah Chamberlain Trustees Addition (Volume 2, Page 11, L.C.M.R.) (B)
- 0.5357 Acres from Worthy S. Streators Trustees Subdivision (Volume 4, Page 29, L.C.M.R.) (D)

R.M. KOLE & ASSOC., INC.
professional land surveyors
9701 Brookpark Road, Suite 241
Cleveland, Ohio 44129
Phone (216)741-3232, Fax (216)741-4319

02-01-006-124-029