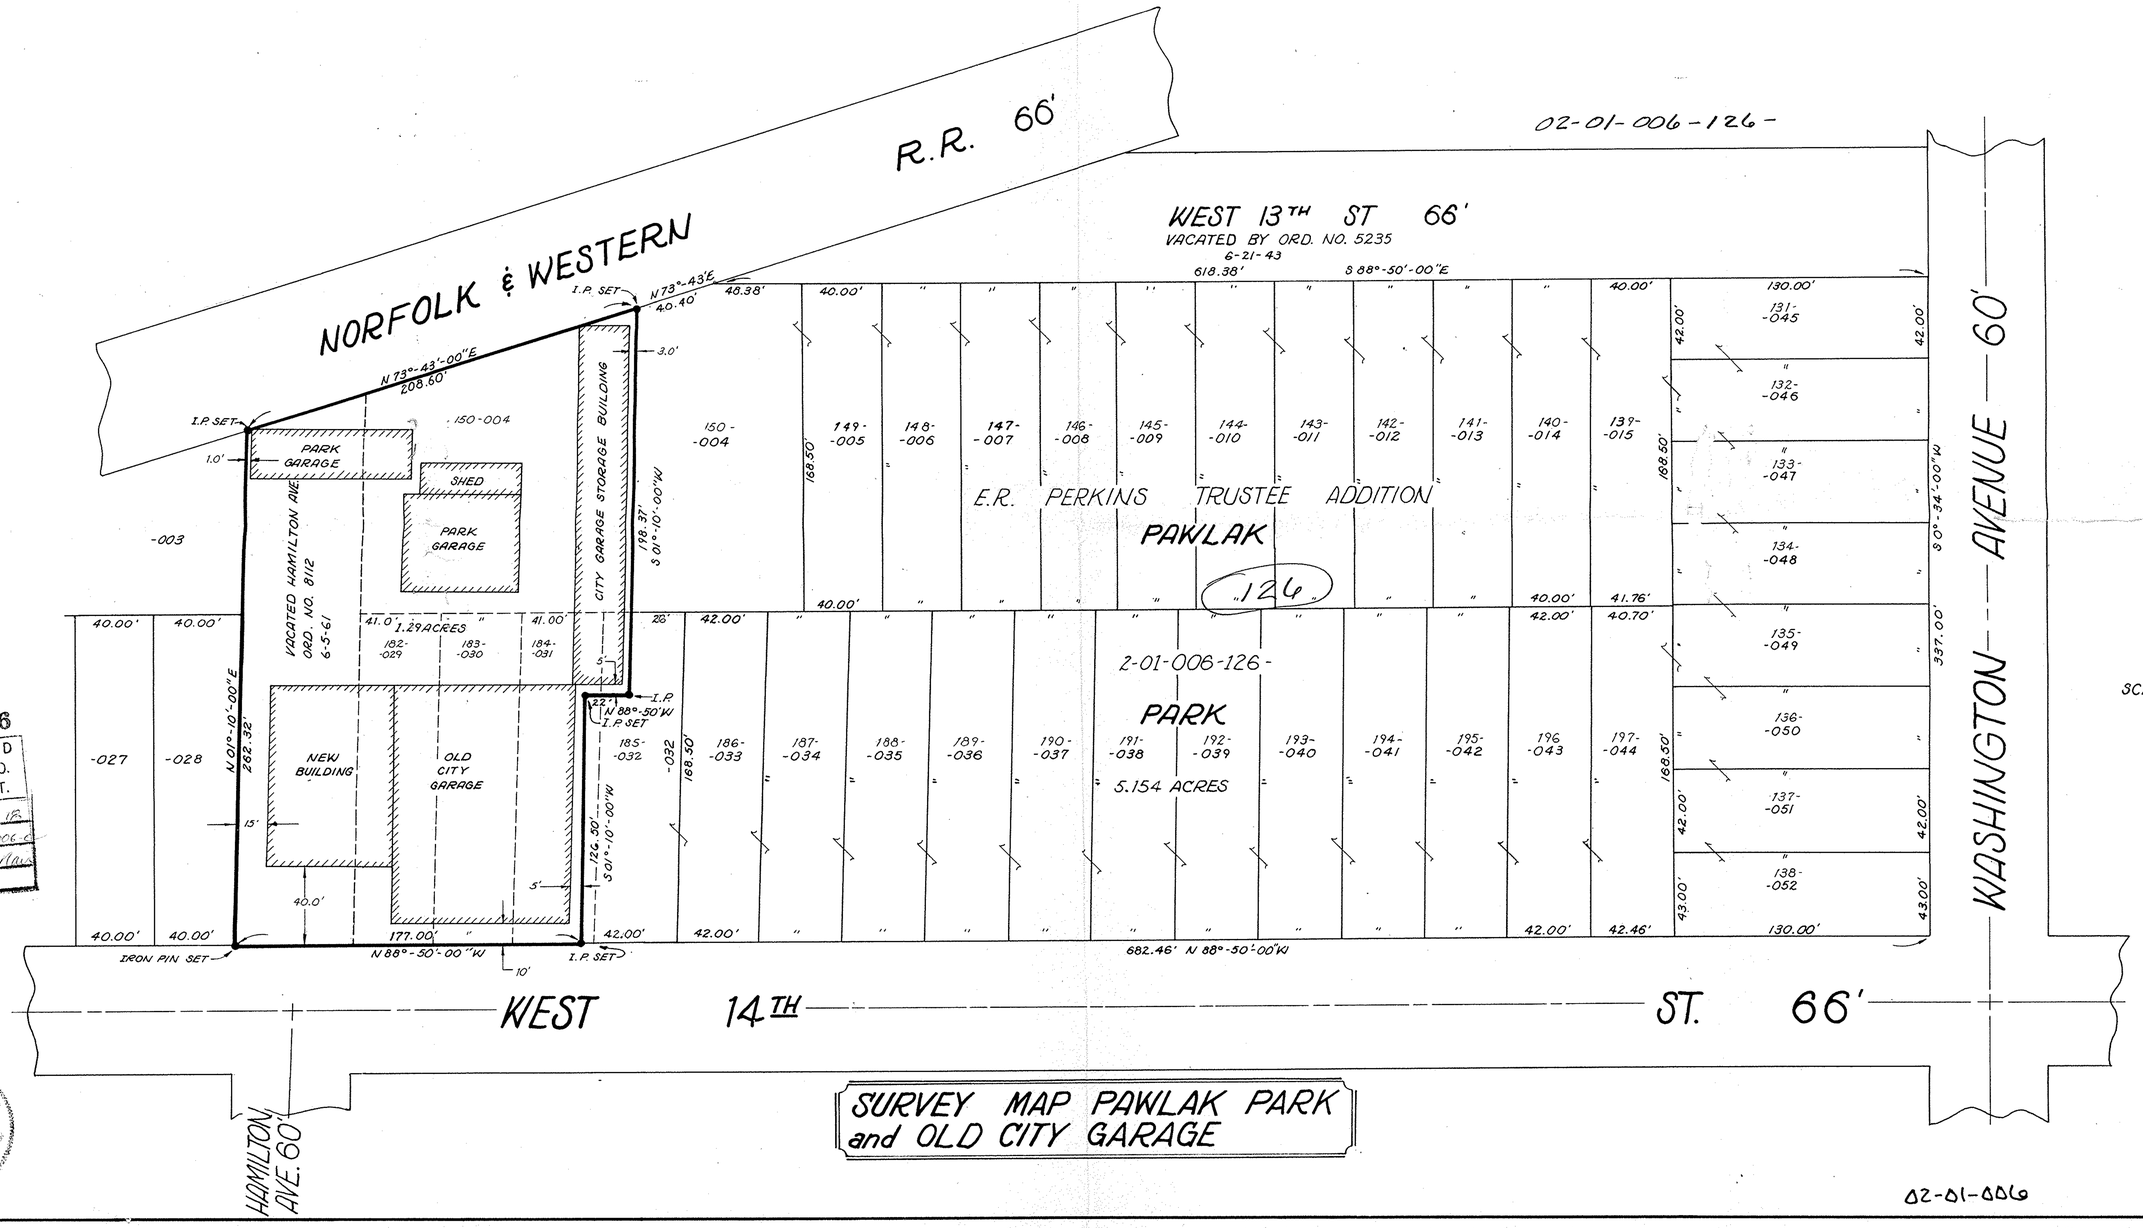

#12106
APPROVED
LORAIN CO.
MAP DEPT.
DATE 10-7-18
PAGE 2 01-006-C
BY T. Williams
VOID AFTER

STATE OF OHIO
PAUL E. SHULER
6648
REGISTERED
SURVEYOR

SURVEY MAP PAWLAK PARK and OLD CITY GARAGE

02-01-006

MS-G-53

DRAWN BY: E. VELA