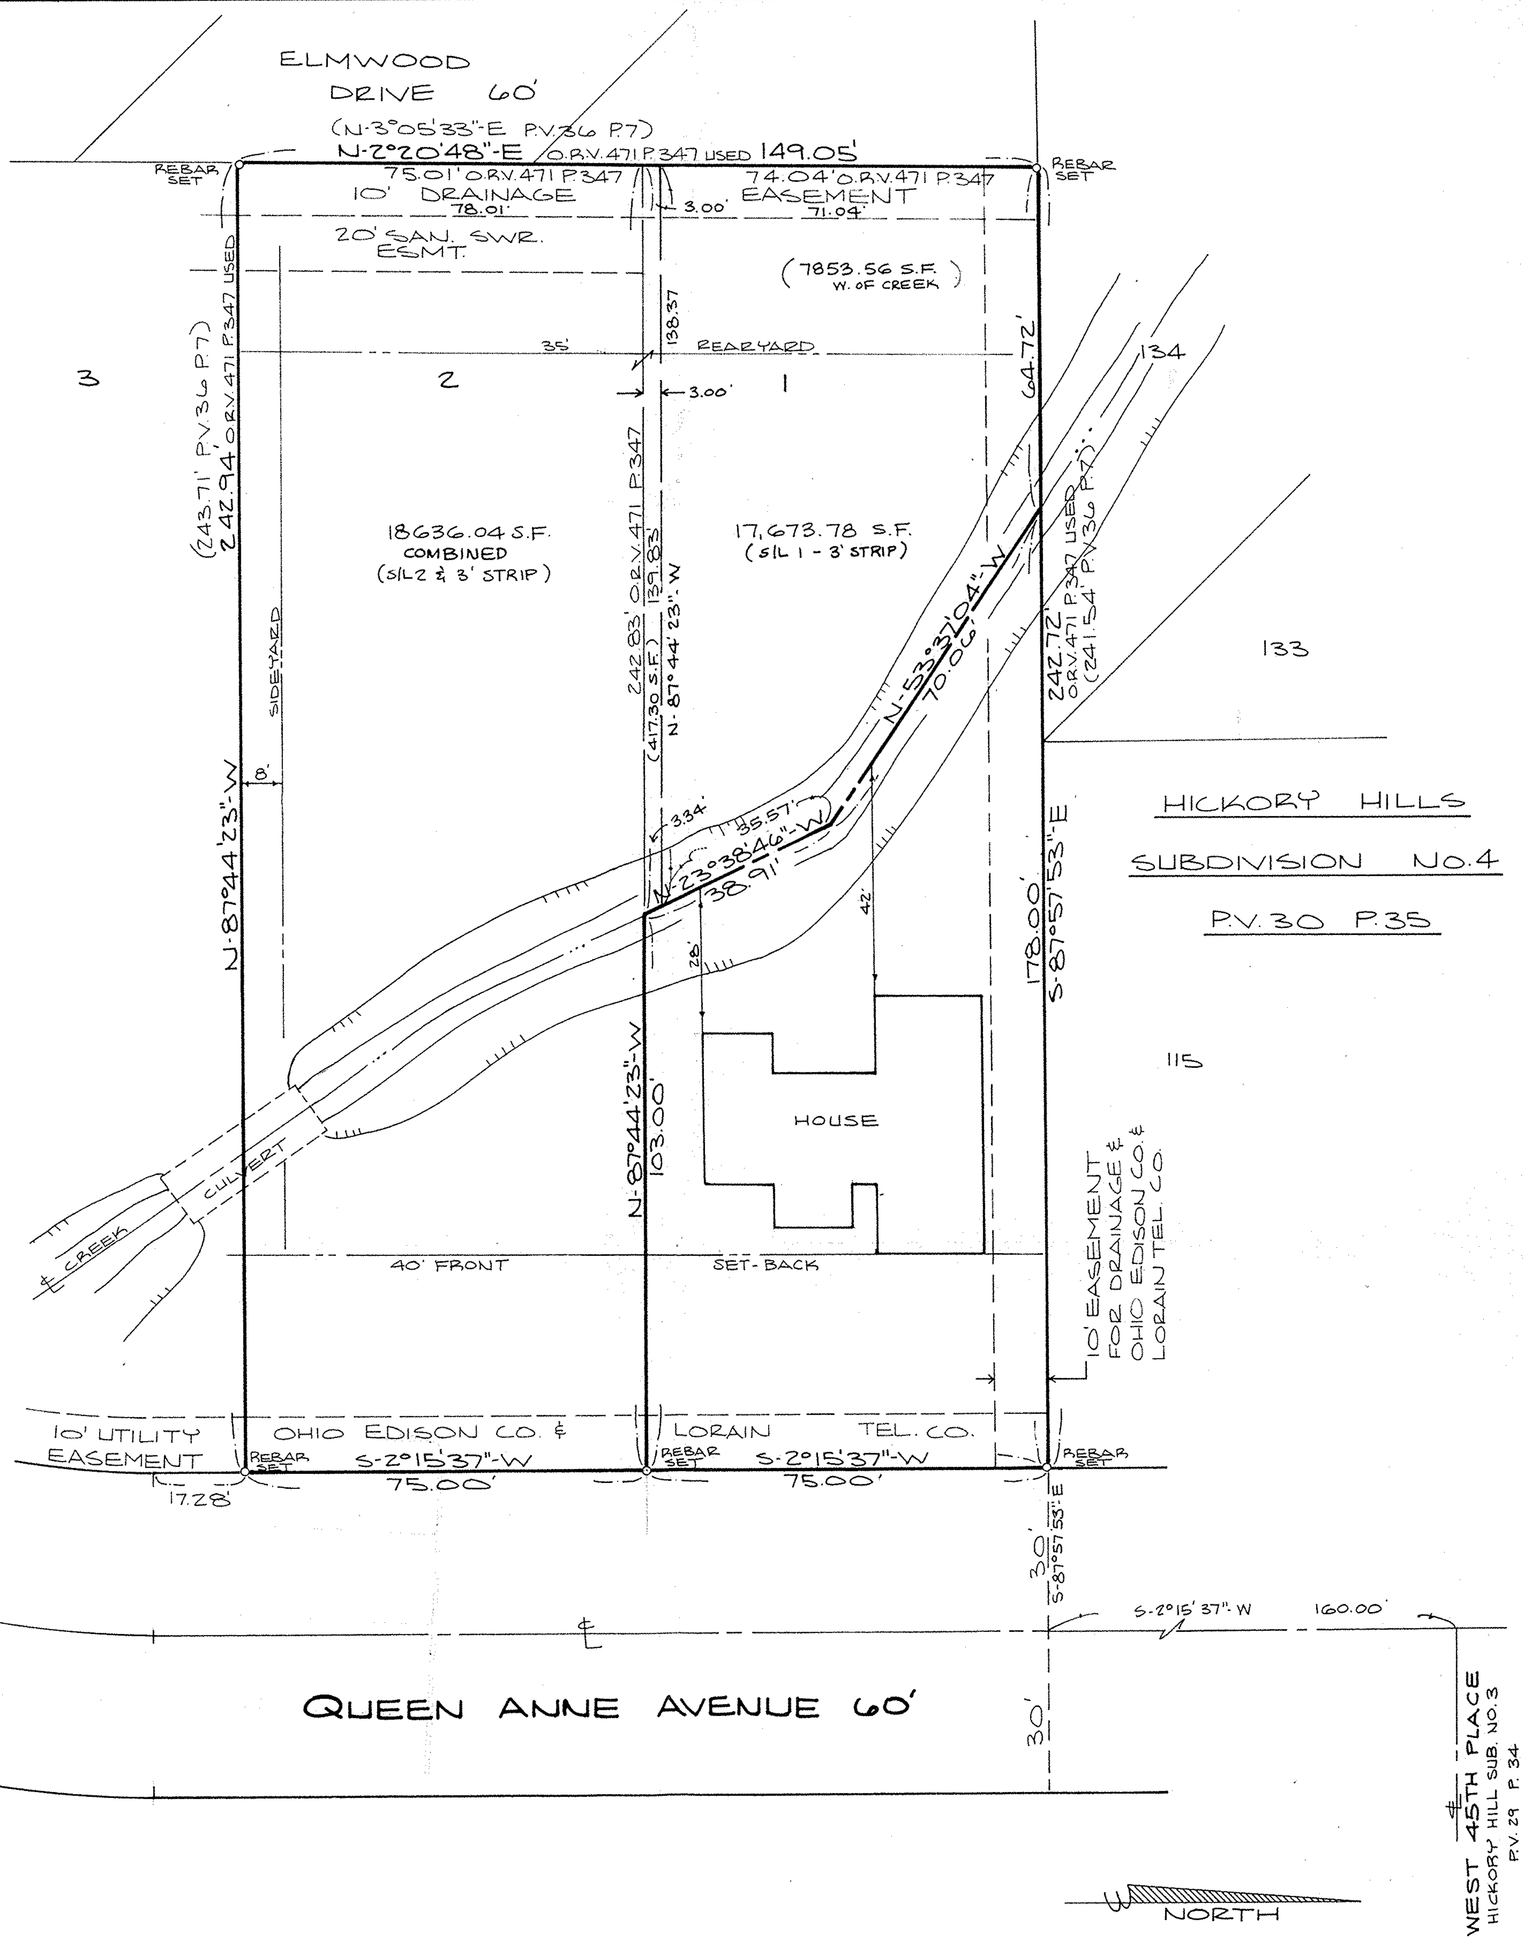

SURVEY MAP

SUBLOT NOS. 1 AND 2 IN

NOTTINGHAM WOODS SUBDIVISION

P.V. 36 P. 6 & 7

CITY OF LORAIN COUNTY OF LORAIN

STATE OF OHIO

JANUARY 27, 1995
REVISION 01-31-95
REV. 07-11-97

APPROVED
AS TO DESCRIPTION ONLY
Date 15 July 1997
City of Lorain
Per Kimberly Hoskin
Engineering Dept.

APPROVED BY THE LORAIN CITY PLANNING COMMISSION..... NO PLAT REQUIRED
William E. Dobos 7-18-97
SECRETARY LORAIN CITY PLANNING COMMISSION

0 20 50
(FEET)
SCALE: 1"=20'

#22266

APPROVED LORAIN CO. MAP DEPT
DATE 8/19/97
PAGE 2-01-008-A
BY K. Colbert
#22266

BUILDING ZONE R-1B
FRONT SETBACK: 40'
REAR YARD: 35'
SIDEYARD: 6' & 8' (ATTACHED GARAGE)
AREA: 9,100 SF
WIDTH: 70.00'
DEPTH: 130.00'

NOTE: THIS SURVEY IS BASED ON RECORD PLAT INFORMATION AND CERTIFICATE OF CORRECTION RECORDED IN O.R.V. 471 P. 347

PREPARED BY:
KS ASSOCIATES INC.
ENGINEERS SURVEYORS

STATE OF OHIO
DAVID L. ELWELL
6333
REGISTERED SURVEYOR

David L. Elwell
DAVID L. ELWELL
REG. SURVEYOR, NO. 6333

02-01-008-101-371, 372

(REF. 94-667)
94-502

02-01-008-101-371, -372