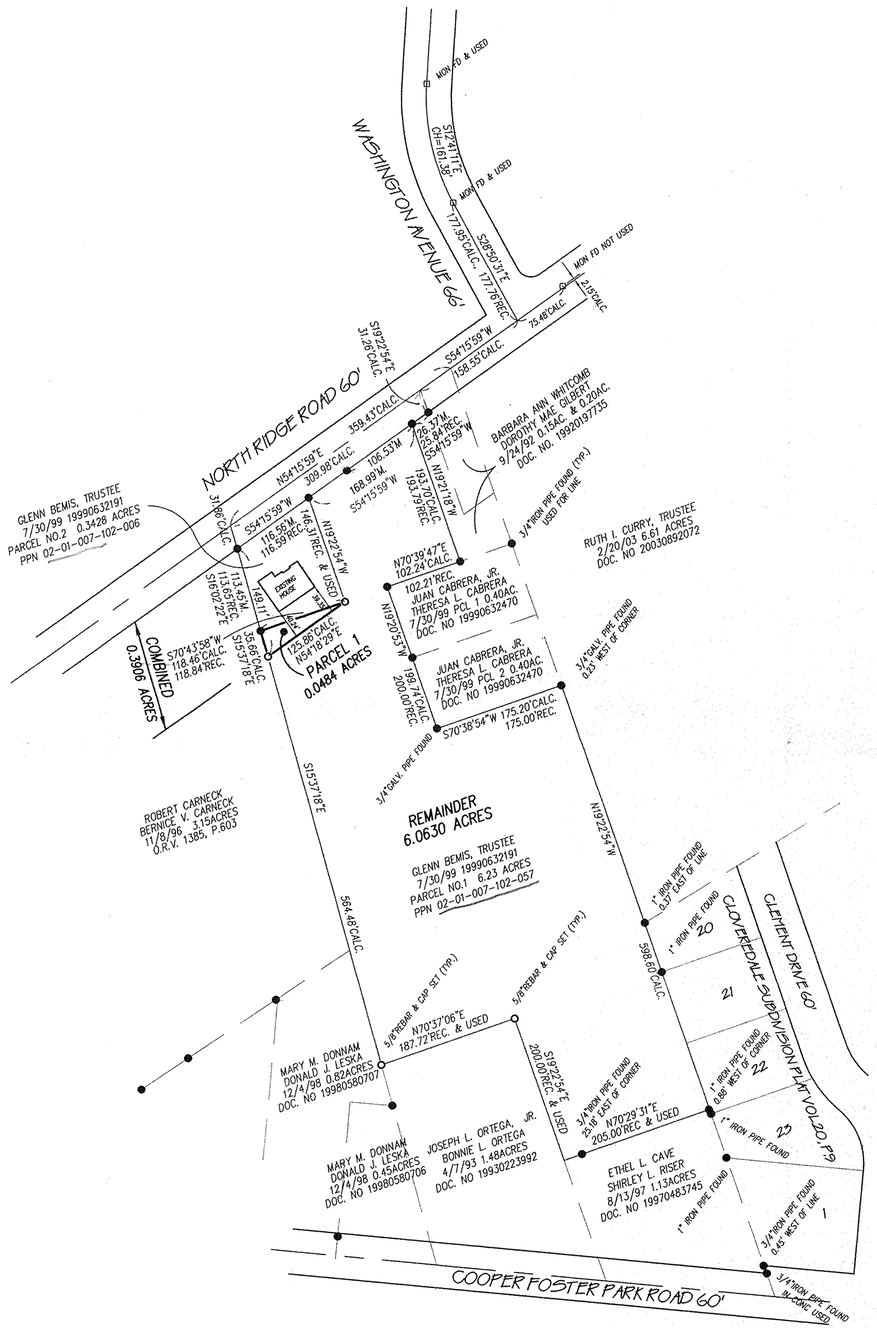


## REFERENCES

1 DOCUMENT NO 19990632191
2 DOCUMENT NO 19920197735
3 DOCUMENT NO 19990632470
4 DOCUMENT NO 20030892072
5 OFFICIAL RECORD VOLUME 356, P. 940
6 DEED VOLUME 1160 PAGE 637
7 DEED VOLUME 1026 PAGE 353
8 DEED VOLUME 1045 PAGE 176
9 DOCUMENT NO 20040004395
10 DOCUMENT NO 19940275738
11 DOCUMENT NO 19970483745
12 DOCUMENT NO 19930223992
13 DOCUMENT NO 19980580706
14 DOCUMENT NO 19980580707
15 OFFICIAL RECORD VOLUME 1385 PAGE 603
16 OFFICIAL RECORD VOLUME 911 PAGE 94
17 DEED VOLUME 272 PAGE 282
18 DEED VOLUME 169 PAGE 111
19 DEED VOLUME 573 PAGE 378
20 DEED VOLUME 211 PAGE 160
21 DEED VOLUME 472 PAGE 100
22 DEED VOLUME 466 PAGE 379
23 DEED VOLUME 103 PAGE 8
24 DEED VOLUME 582 PAGE 51
25 DEED VOLUME 571 PAGE 589
26 OFFICIAL RECORD VOLUME 626 PAGE 391
27 OFFICIAL RECORD VOLUME 257 PAGE 406
28 DEED VOLUME 333 PAGE 486
29 DEED VOLUME 385, PAGE 386
30 DEED VOLUME 857, PAGE 400
31 DEED VOLUME 257, PAGE 406
32 OFFICIAL RECORD VOLUME 599, PAGE 108
33 OFFICIAL RECORD VOLUME 685, PAGE 602
34 LORAIN COUNTY TAX MAP 02-01-007-B
35 PLAT VOLUME 20, PAGE 9
36 PLAT VOLUME 41, PAGE 2
37 SURVEY BETTY H. MILLS NOV 1976 GARY PENFOUND
38 SURVEY MARGARET THOMPSON, ETAL JULY 1991 PAUL SHULSKY
39 SURVEY LUIS LONGORIA AUGUST 1967 RAY HOLLIS
40 SURVEY PPN 02-01-007-102-043
41 LORAIN COUNTY TAX MAP 1962 1-I BLACK RIVER TOWNSHIP
42 PLAT OF SURVEY CONTROL DEC. 2000 CT CONSULTANTS,
CITY OF LORAIN SANITARY SEWER CONTRACT 9-S,
N. RIDGE RD & COOPER FOSTER PARK RD

## LEGEND

- ● IRON PIN OR PIPE FOUND
- ○ IRON PIN SET
- ◉ DRILLHOLE SET
- △ MAG NAIL SET
- ▣ MONUMENT BOX FD.

№ 01818
APPROVED
LORAIN CO.
LIN. DEPT
DATE
PARC
BY

## CERTIFICATION

I CERTIFY THAT INFORMATION SHOWN HEREON IS THE RESULT OF A SURVEY PERFORMED BY ME IN OCTOBER, 2004, IN ACCORDANCE WITH CHAPTER 4733-37 OAC. BEARINGS SHOWN ARE RELATED TO AN ASSUMED MERIDIAN AND ARE FOR THE PURPOSES OF DESCRIBING ANGLES ONLY.

11/02/04

PHIL A. ROSEBECK
REGISTERED SURVEYOR 6696

STATE OF OHIO
PHILLIP A. ROSEBECK
No. 6696
REGISTERED
SURVEYOR

№ 01818
APPROVED
LORAIN CO.
LIN. DEPT
DATE 12/20/04
PARC. 2-01-007-B
BY JHatfield
#04-01818

APPROVED
AS TO DESCRIPTION ONLY
Date 11/30/04
City of Lorain
By Kimberley Hoskins
Engineering Dept.

APPROVED BY THE LORAIN CITY PLANNING COMMISSION ..... NO PLAT REQUIRED
William E. Dobson 11-30-04
SECRETARY LORAIN CITY PLANNING COMMISSION

GRAPHIC SCALE
100 0 50 100 200 400
( IN FEET )
1 inch = 100 ft.

SURVEY
GLENN & EDNA BEMIS
PART OF ORIGINAL BLACK RIVER TOWNSHIP LOT7, TRACT 1,
CITY OF LORAIN, LORAIN COUNTY, STATE OF OHIO
NOVEMBER 2, 2004

| NO. | DATE | DESCRIPTION | BY |
|---|---|---|---|
| 0 | 11/02/04 | ORIGINAL ISSUE | PAR |

P.A. ROSEBECK & ASSOCIATES
REGISTERED SURVEYOR
705 WILLOW CREEK DRIVE, AMHERST, OHIO 44001
PHONE: (440) 988-4657

SHEET 1 OF 1