3591

W. S. POLE'S ADDITION
TO THE
CITY OF LORAIN OHIO.

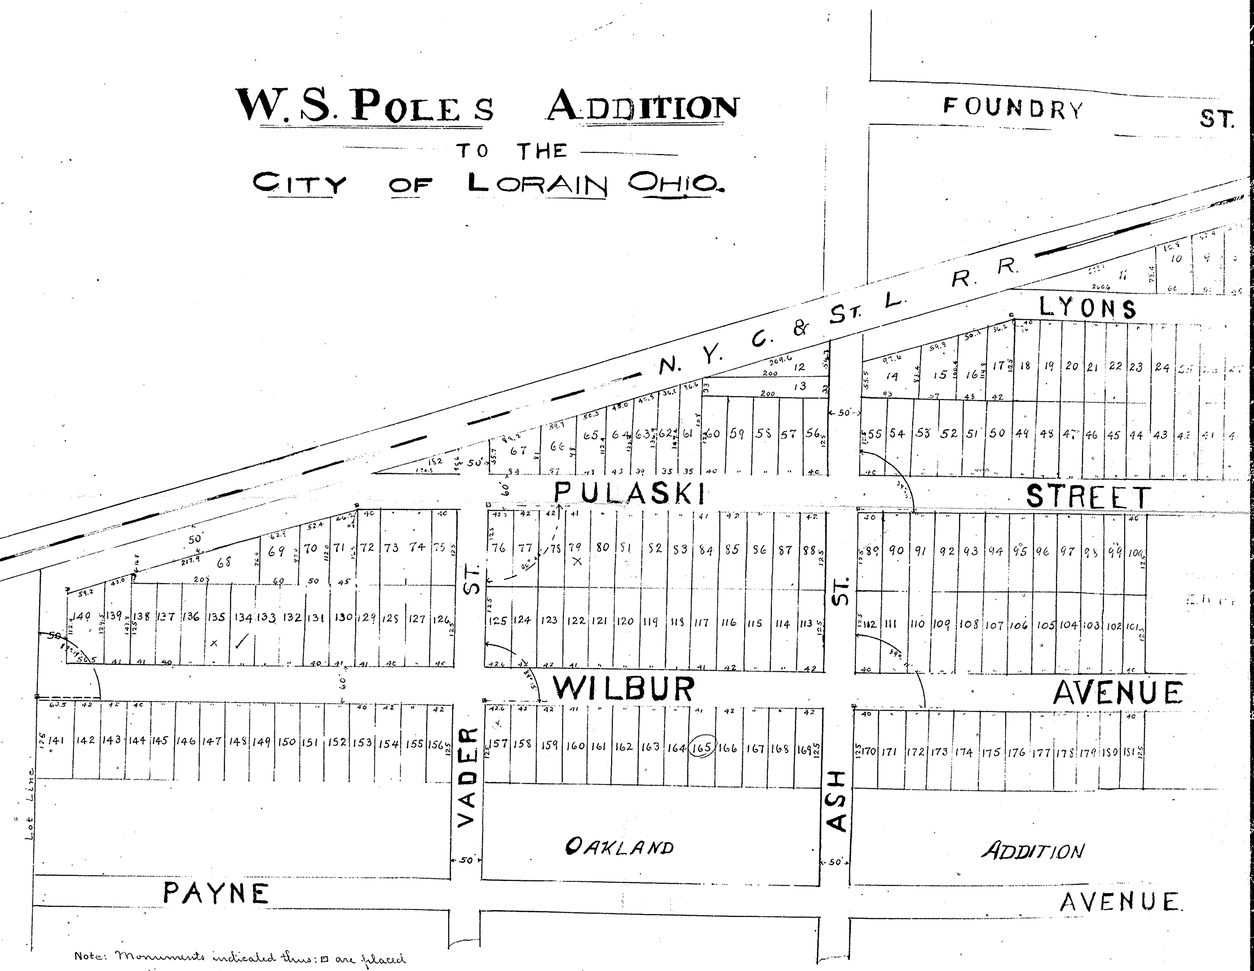

Note: Monuments indicated thus: ▫ are placed on property lines running northerly and southerly at a distance of seven (7) feet from lines running easterly and westerly.

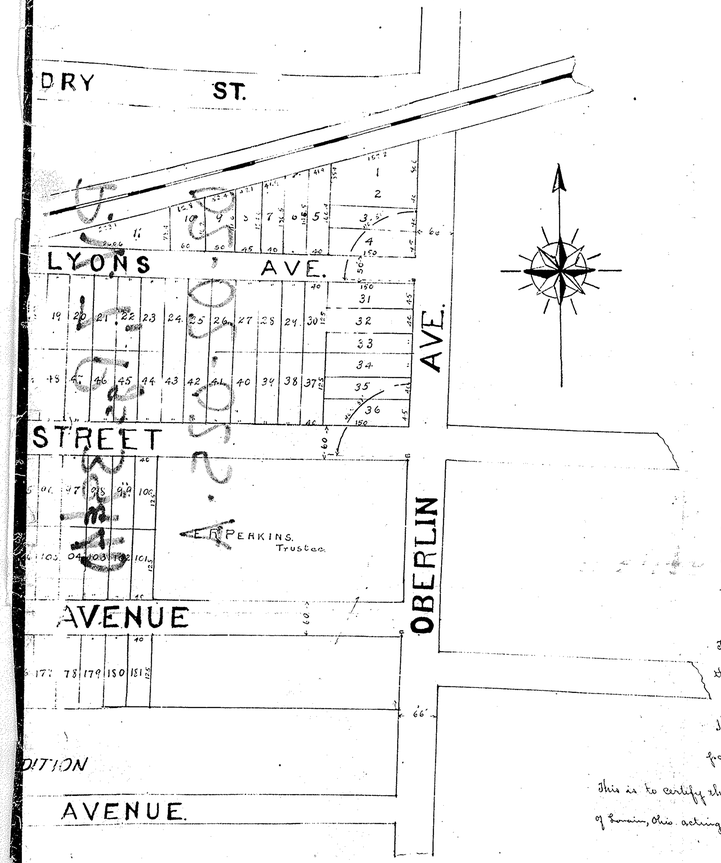

This plat made at the request of Wilbur S. Pole embraces 29.55 acres of land in original lot 28 Township 2 Black River Twp. It is bounded by lines as shown on this map. Monuments were either found or set as shown. Measurements are in feet and decimals thereof. All of which I certify to be correct. Scale one inch = 100 feet. J. M. Schultz Surveyor.

This is to certify that the undersigned, owner of the land embraced in this plat hereby accepts same and dedicates the streets and alleys to public use.

W. S. Pole

State of Ohio, Lorain County ss Before me a Notary Public in and for said County personally appeared the above named Wilbur S. Pole who acknowledged that he did sign the above plat and that it was his free act and deed. In testimony whereof I have hereunto set my hand and affixed my official seal at Lorain, Ohio this 9th day of July A.D. 1908.

Geo. L. Stitch Notary Public

This is to certify that I have examined the above plat. I find the same to be correct and that a sufficient number of monuments have been placed.

C. M. Osborn City Engineer

I hereby certify that the above plat was deemed necessary to plat by ordinance No. 503 of Council passed the 18th day of May 1908.

F. J. Frank Clerk of Council.

This is to certify that the foregoing plat, this day was approved by the Board of Public Service of the City of Lorain, Ohio acting as platting Commission of said City. Witness our hands this 9th day of July A.D. 1908.

John Yard
James Stack } Board of
Geo. A. Clark } Public Service.

Attest: A. W. Thomas, Clerk of Board.

Received July 15 1908 At 7:31 A.M.
Recorded July 21 1908 Chas. E. Tucker, Recorder.