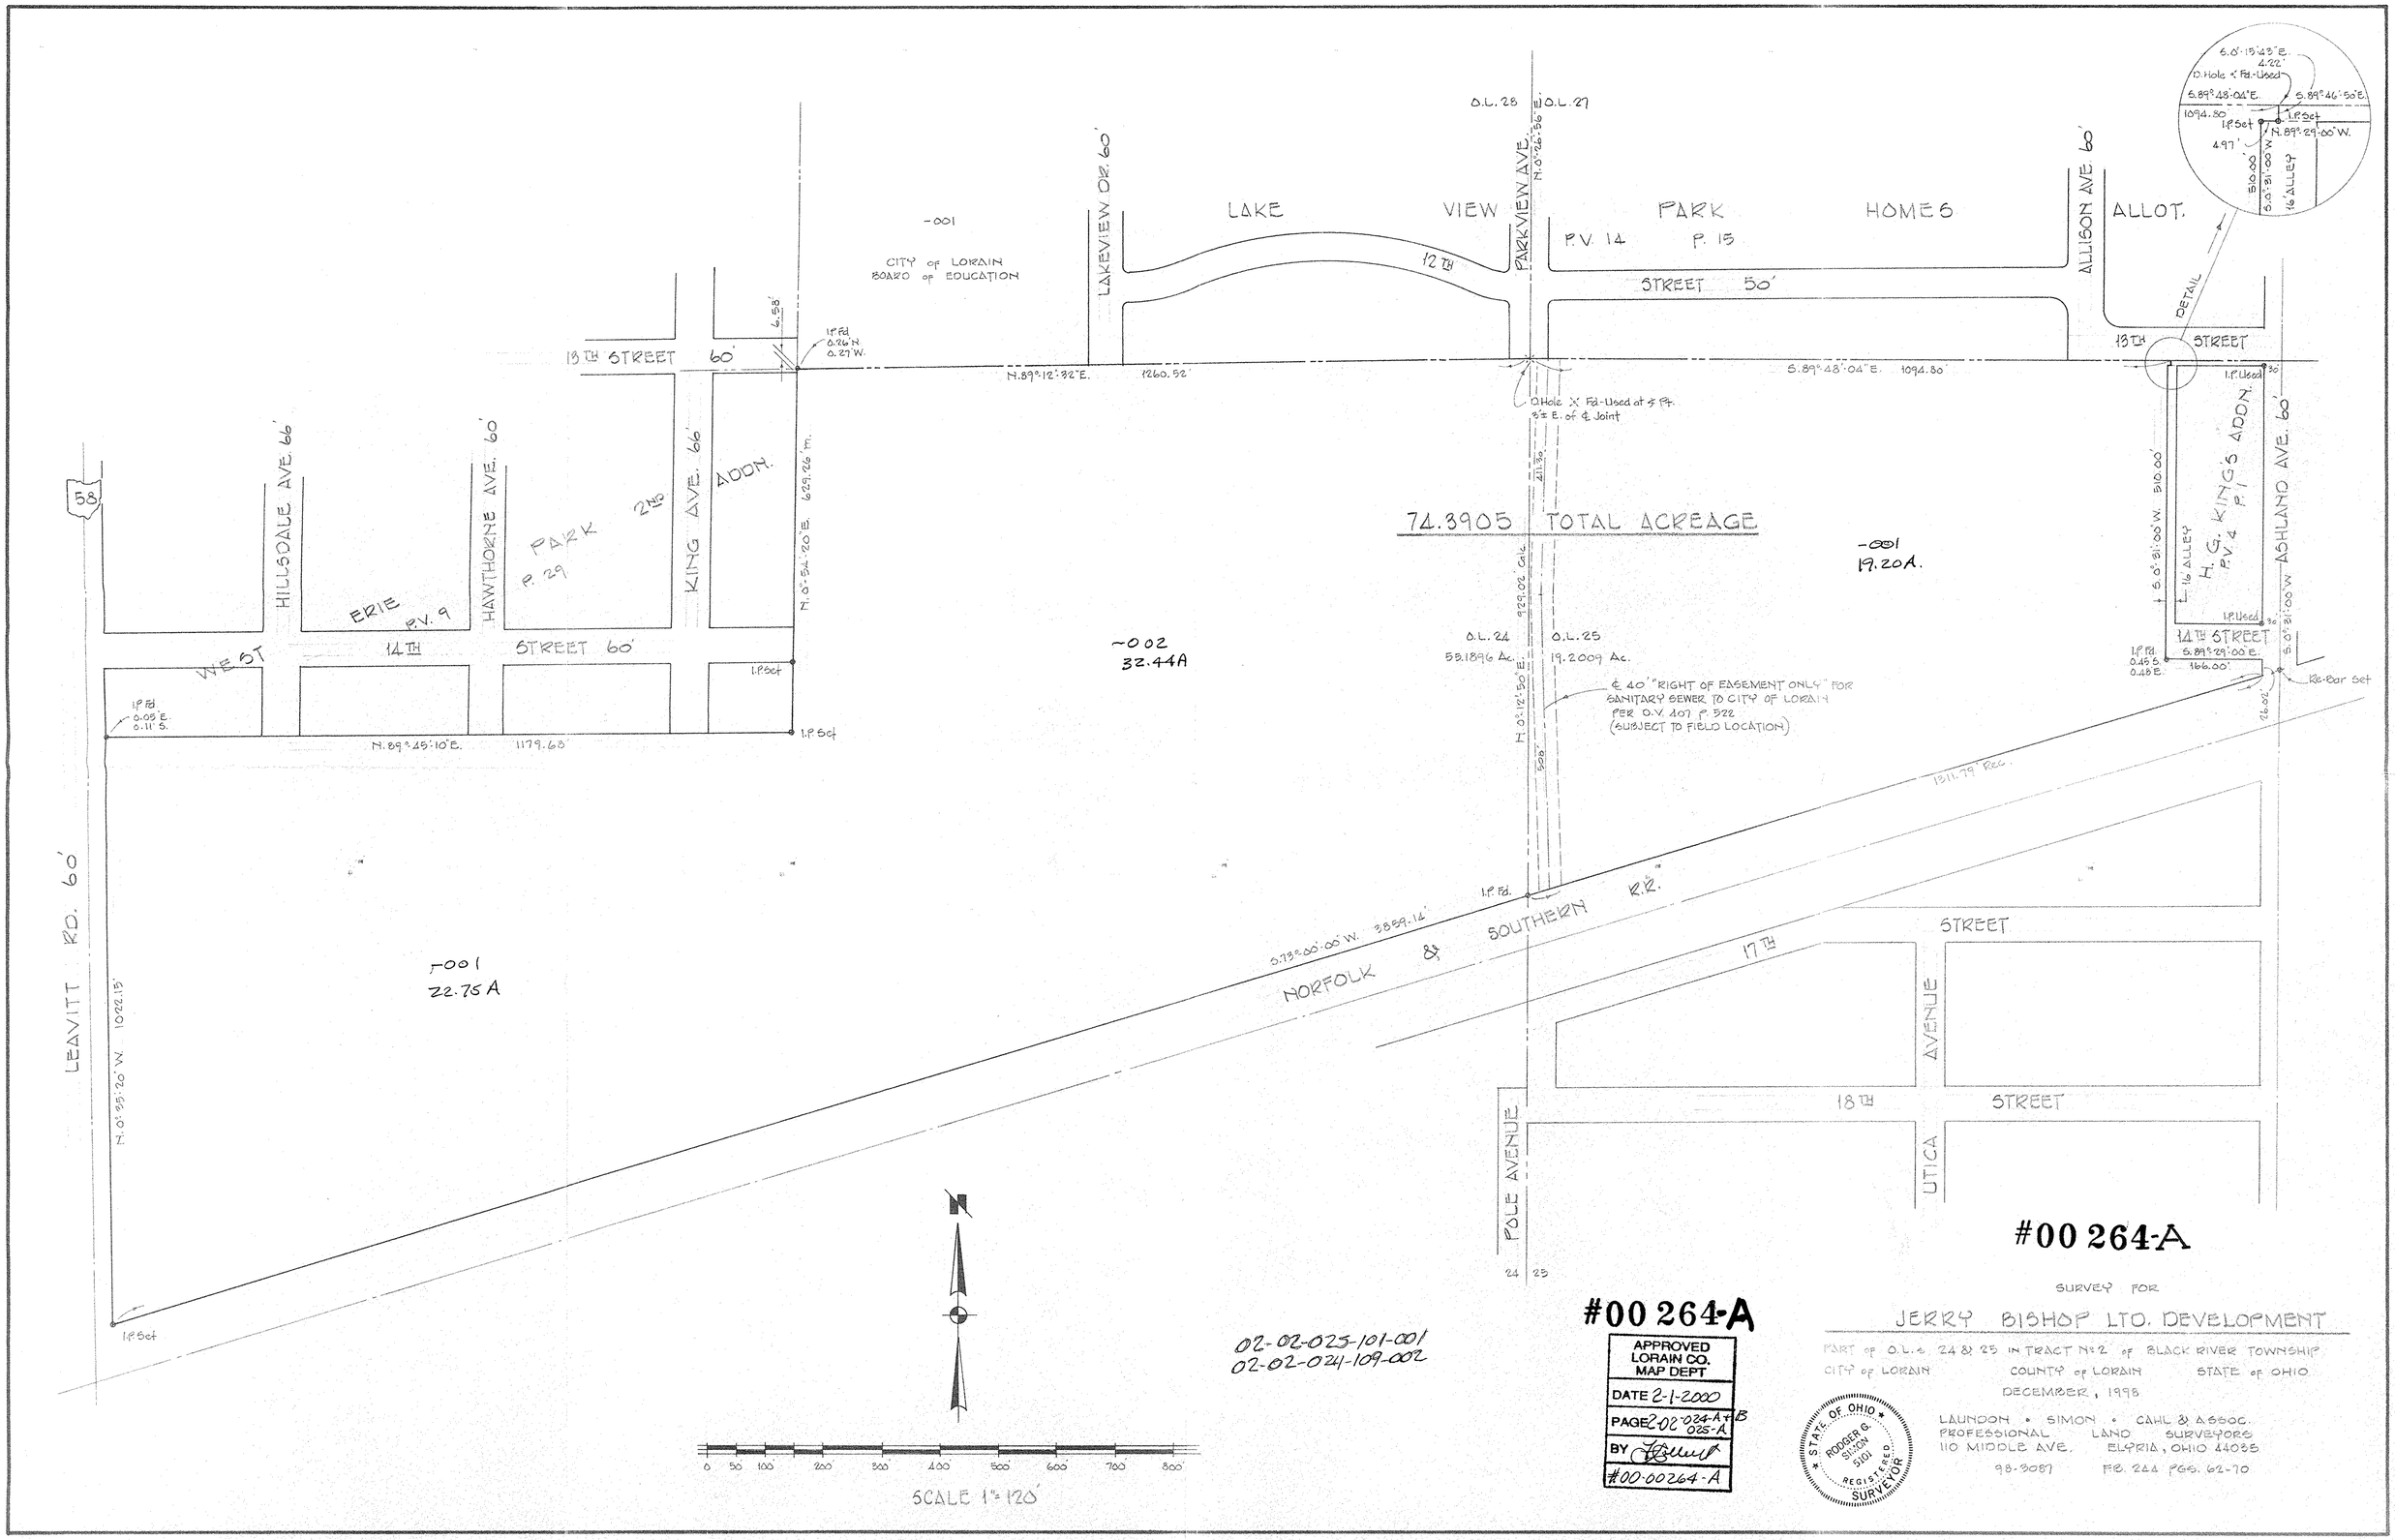

02-02-025-101-001
02-02-024-109-002

#00 264-A

APPROVED
LORAIN CO.
MAP DEPT
DATE 2-1-2000
PAGE 2-02-024-A + B 025-A
BY
#00-00264-A

#00 264-A

SURVEY FOR

JERRY BISHOP LTD. DEVELOPMENT

PART OF O.L.s 24 & 25 IN TRACT No 2 OF BLACK RIVER TOWNSHIP
CITY OF LORAIN COUNTY OF LORAIN STATE OF OHIO
DECEMBER, 1998

STATE OF OHIO
RODGER G. SIMON
5101
REGISTERED SURVEYOR

LAUNDON • SIMON • CAHL & ASSOC.
PROFESSIONAL LAND SURVEYORS
110 MIDDLE AVE. ELYRIA, OHIO 44035
98-3087 FB. 244 PGS. 62-70

02-02-024
-025