02-02-016-106-042
029, 041

02-02-016-106

1" = 20'

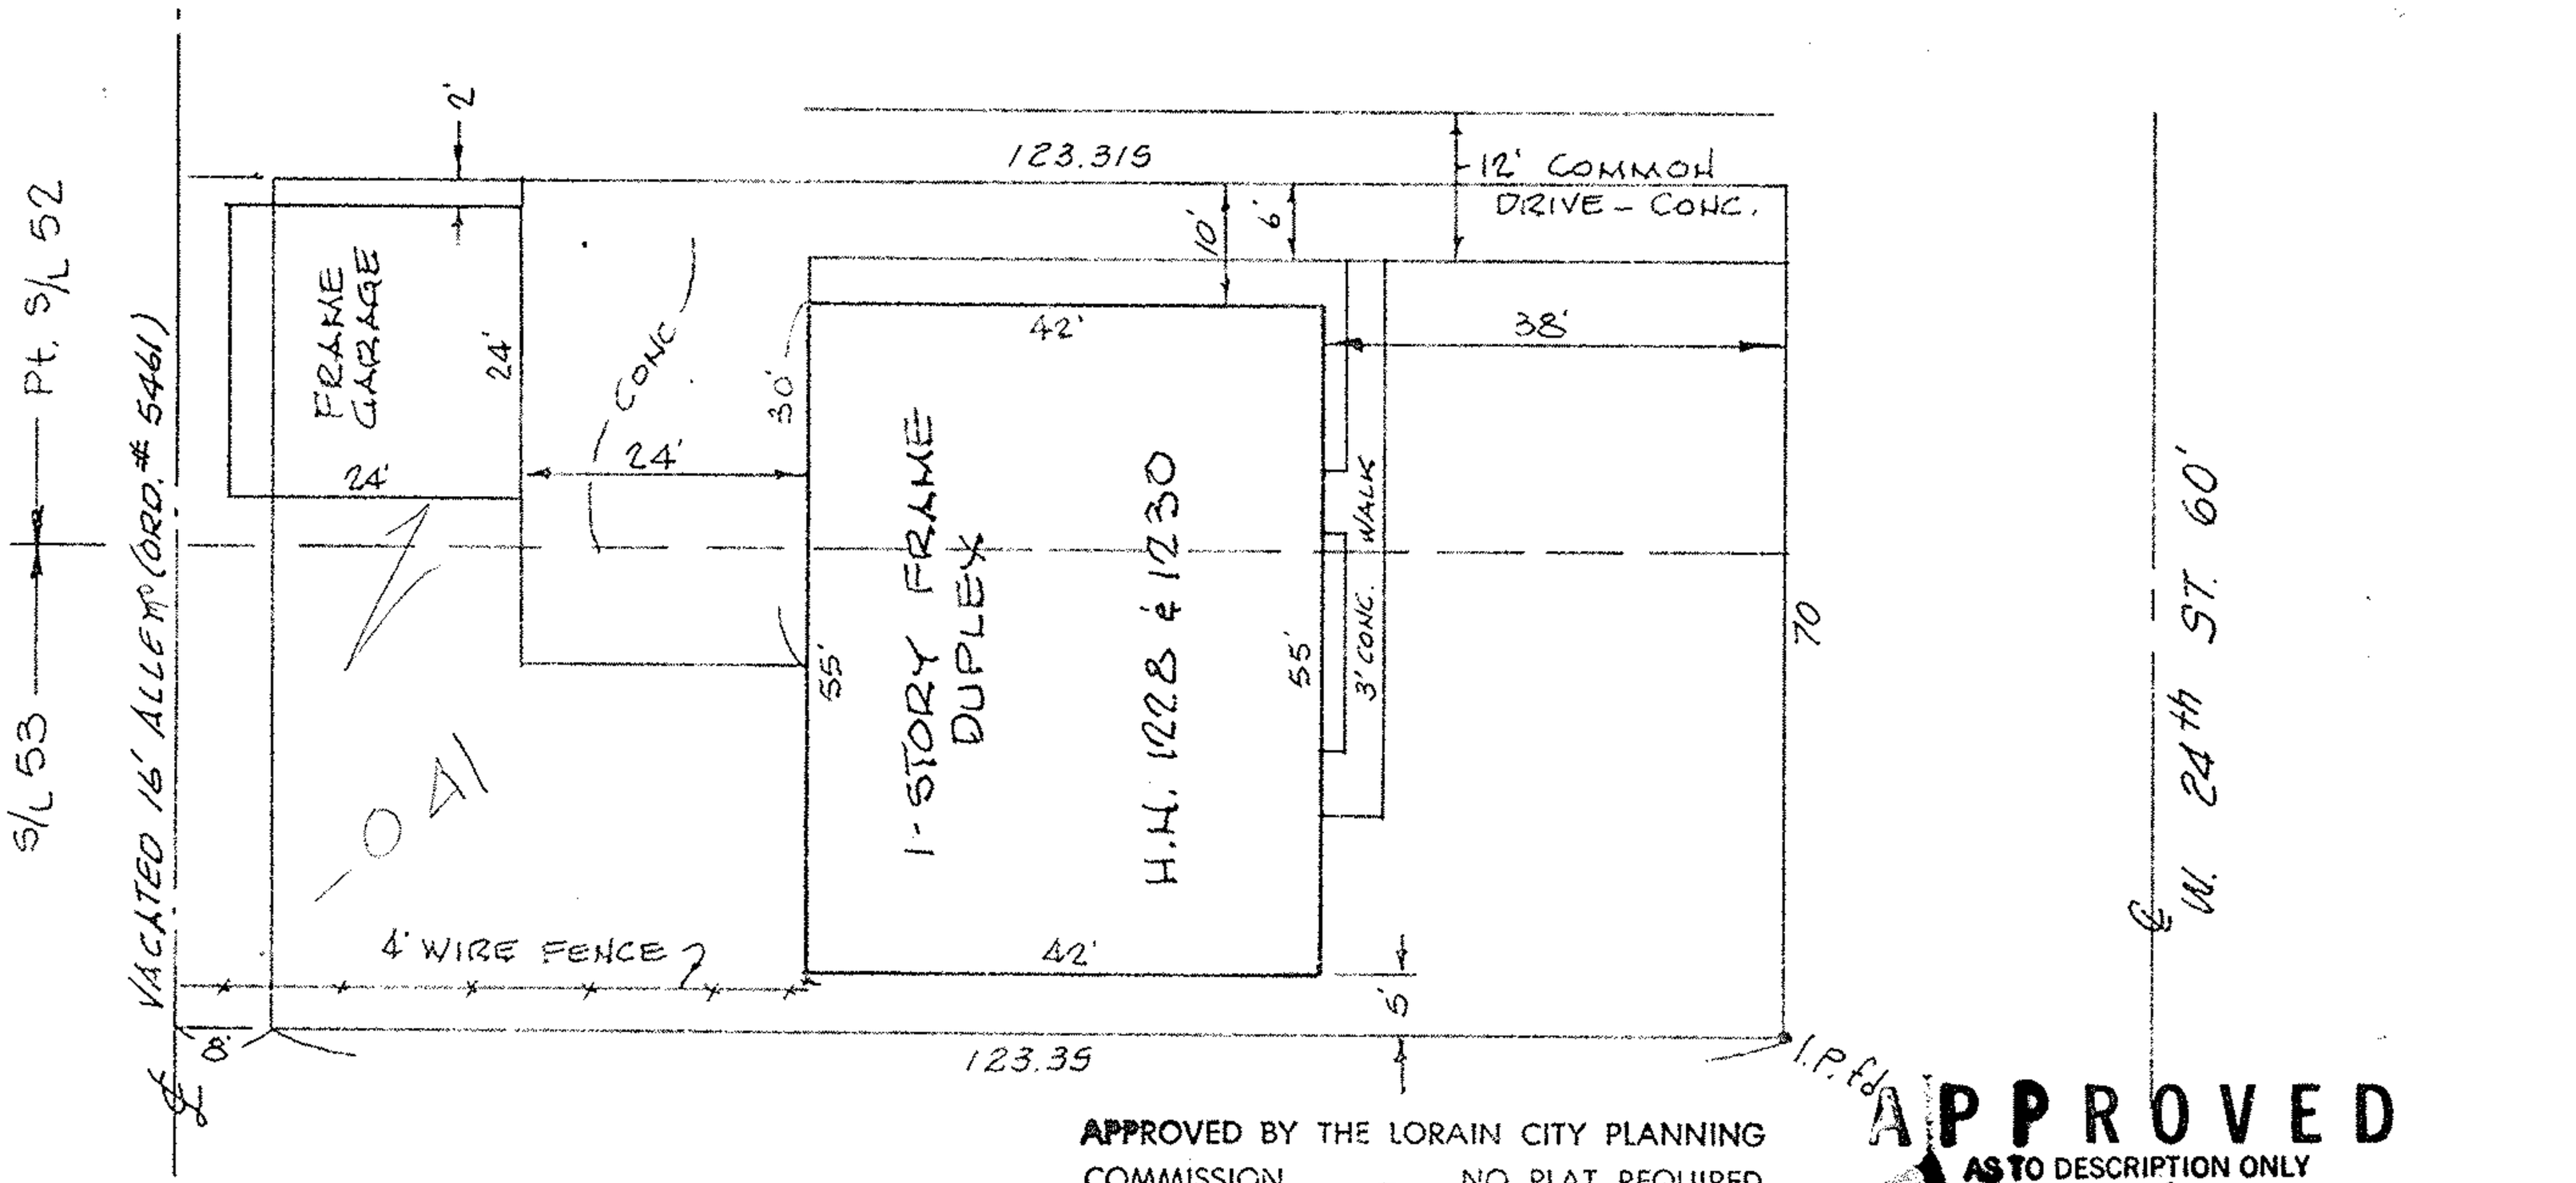

APPROVED BY THE LORAIN CITY PLANNING COMMISSION..... NO PLAT REQUIRED

Leroy Rodgers
SECRETARY LORAIN CITY PLANNING COMMISSION

APPROVED
AS TO DESCRIPTION ONLY
Date 16-July-1979
City of Lorain
Per Patrick McGannon
Engineering Dept.

PART of SUBLOT #52 PLUS ALL of
SUBLOT #53 of OBERLIN AVENUE REALTY CO'S ADDITION

PLAT VOL. 8 PAGE 32
PART of ORIG. BLACK RIVER TWP. LOT 16 - TRACT 2.
NOW in CITY of LORAIN , OHIO

THIS IS NOT A PLAT OF SURVEY:
FOR MORTGAGE LOAN PURPOSES ONLY

McGLINCHY & ASSOCIATES
JULY 9, 1979 #795609
NORTHERN OHIO TITLE