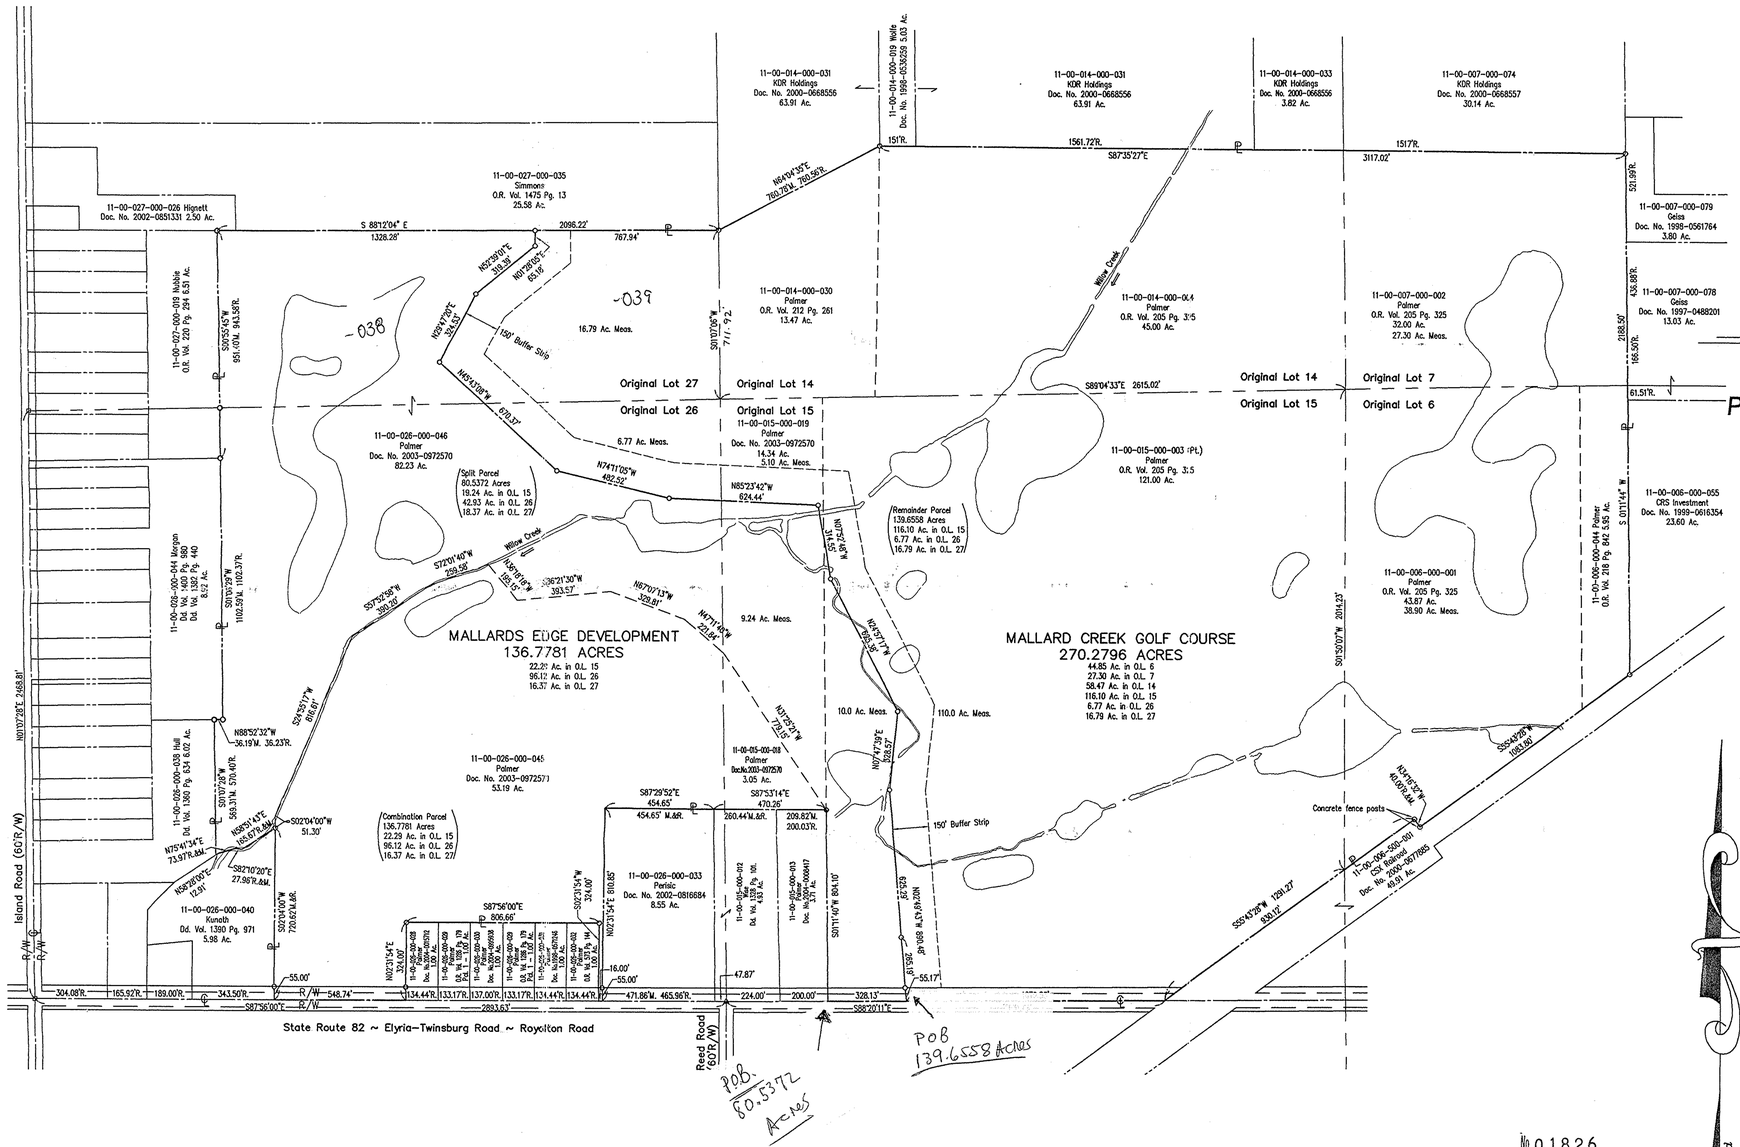

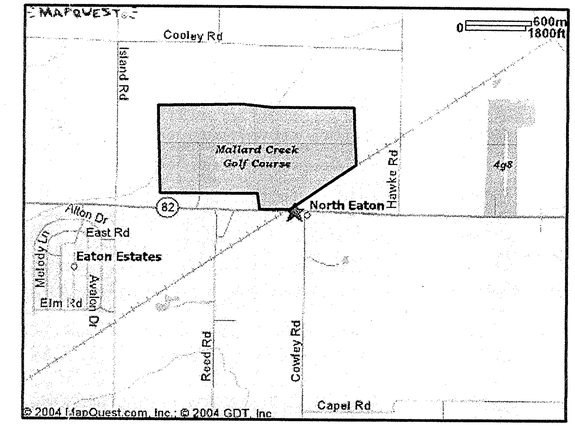

Boundary Survey

Eaton Township ~ Lorain County ~ State of Ohio
Part of Original Eaton Township Lots 6, 7, 14, 15, 26, & 27

P.P.N.'s	Record
11-00-006-000-001	O.R. Vol. 205 Pg. 325
11-00-006-000-044	O.R. Vol. 218 Pg. 842
11-00-007-000-002	O.R. Vol. 205 Pg. 325
11-00-014-000-030	O.R. Vol. 212 Pg. 261
11-00-014-000-004	O.R. Vol. 205 Pg. 325
11-00-015-000-019 (Pt.)	Doc. No. 2003-0972570
11-00-015-000-003 (Pt.)	O.R. Vol. 205 Pg. 325
11-00-026-000-046 (Pt.)	Doc. No. 2003-0972570

GRAPHIC SCALE

300 0 150 300 600 1200

(IN FEET)
1 inch = 300 ft.

Prepared for

Palmer Development, Inc.
34500 Royalton Road
Columbia Station, Ohio 44028
(440) 241-0813

Prepared by

HAYWOOD
Civil Engineering & Land Surveying
"Committed to Service and Quality"

630 Cleveland Street
Elyria, Ohio 44035
Office: (440) 365-9831
Fax: (440) 365-3426
www.haywoodcivilengineering.com

- Iron Pin Found
- Iron Pin in Monument Box
- Iron Pin Set
- PK Nail
- Property Line
- Centerline
- Right-of-Way Line

R., Rec. = Recorded
M., Meas. = Measured

No 01826
APPROVED
LORAIN CO.
ENGINEER
DATE 12-22-04
PAGE 11-00-026B
BY JHatfield
04-018226

Dimensions shown on this plat are in feet and decimal parts thereof, all bearings are to an assumed meridian and intended to describe angles only. Permanent monuments were found or set at all points indicated hereon, all of which I certify to be correct.

The basis of bearings is the centerline of State Route 82 – South 87°56'00" East.

STATE OF OHIO
DOUGLAS H. MOSLEY
S-6303
REGISTERED PROFESSIONAL SURVEYOR

Doug Mosley
11/4/04