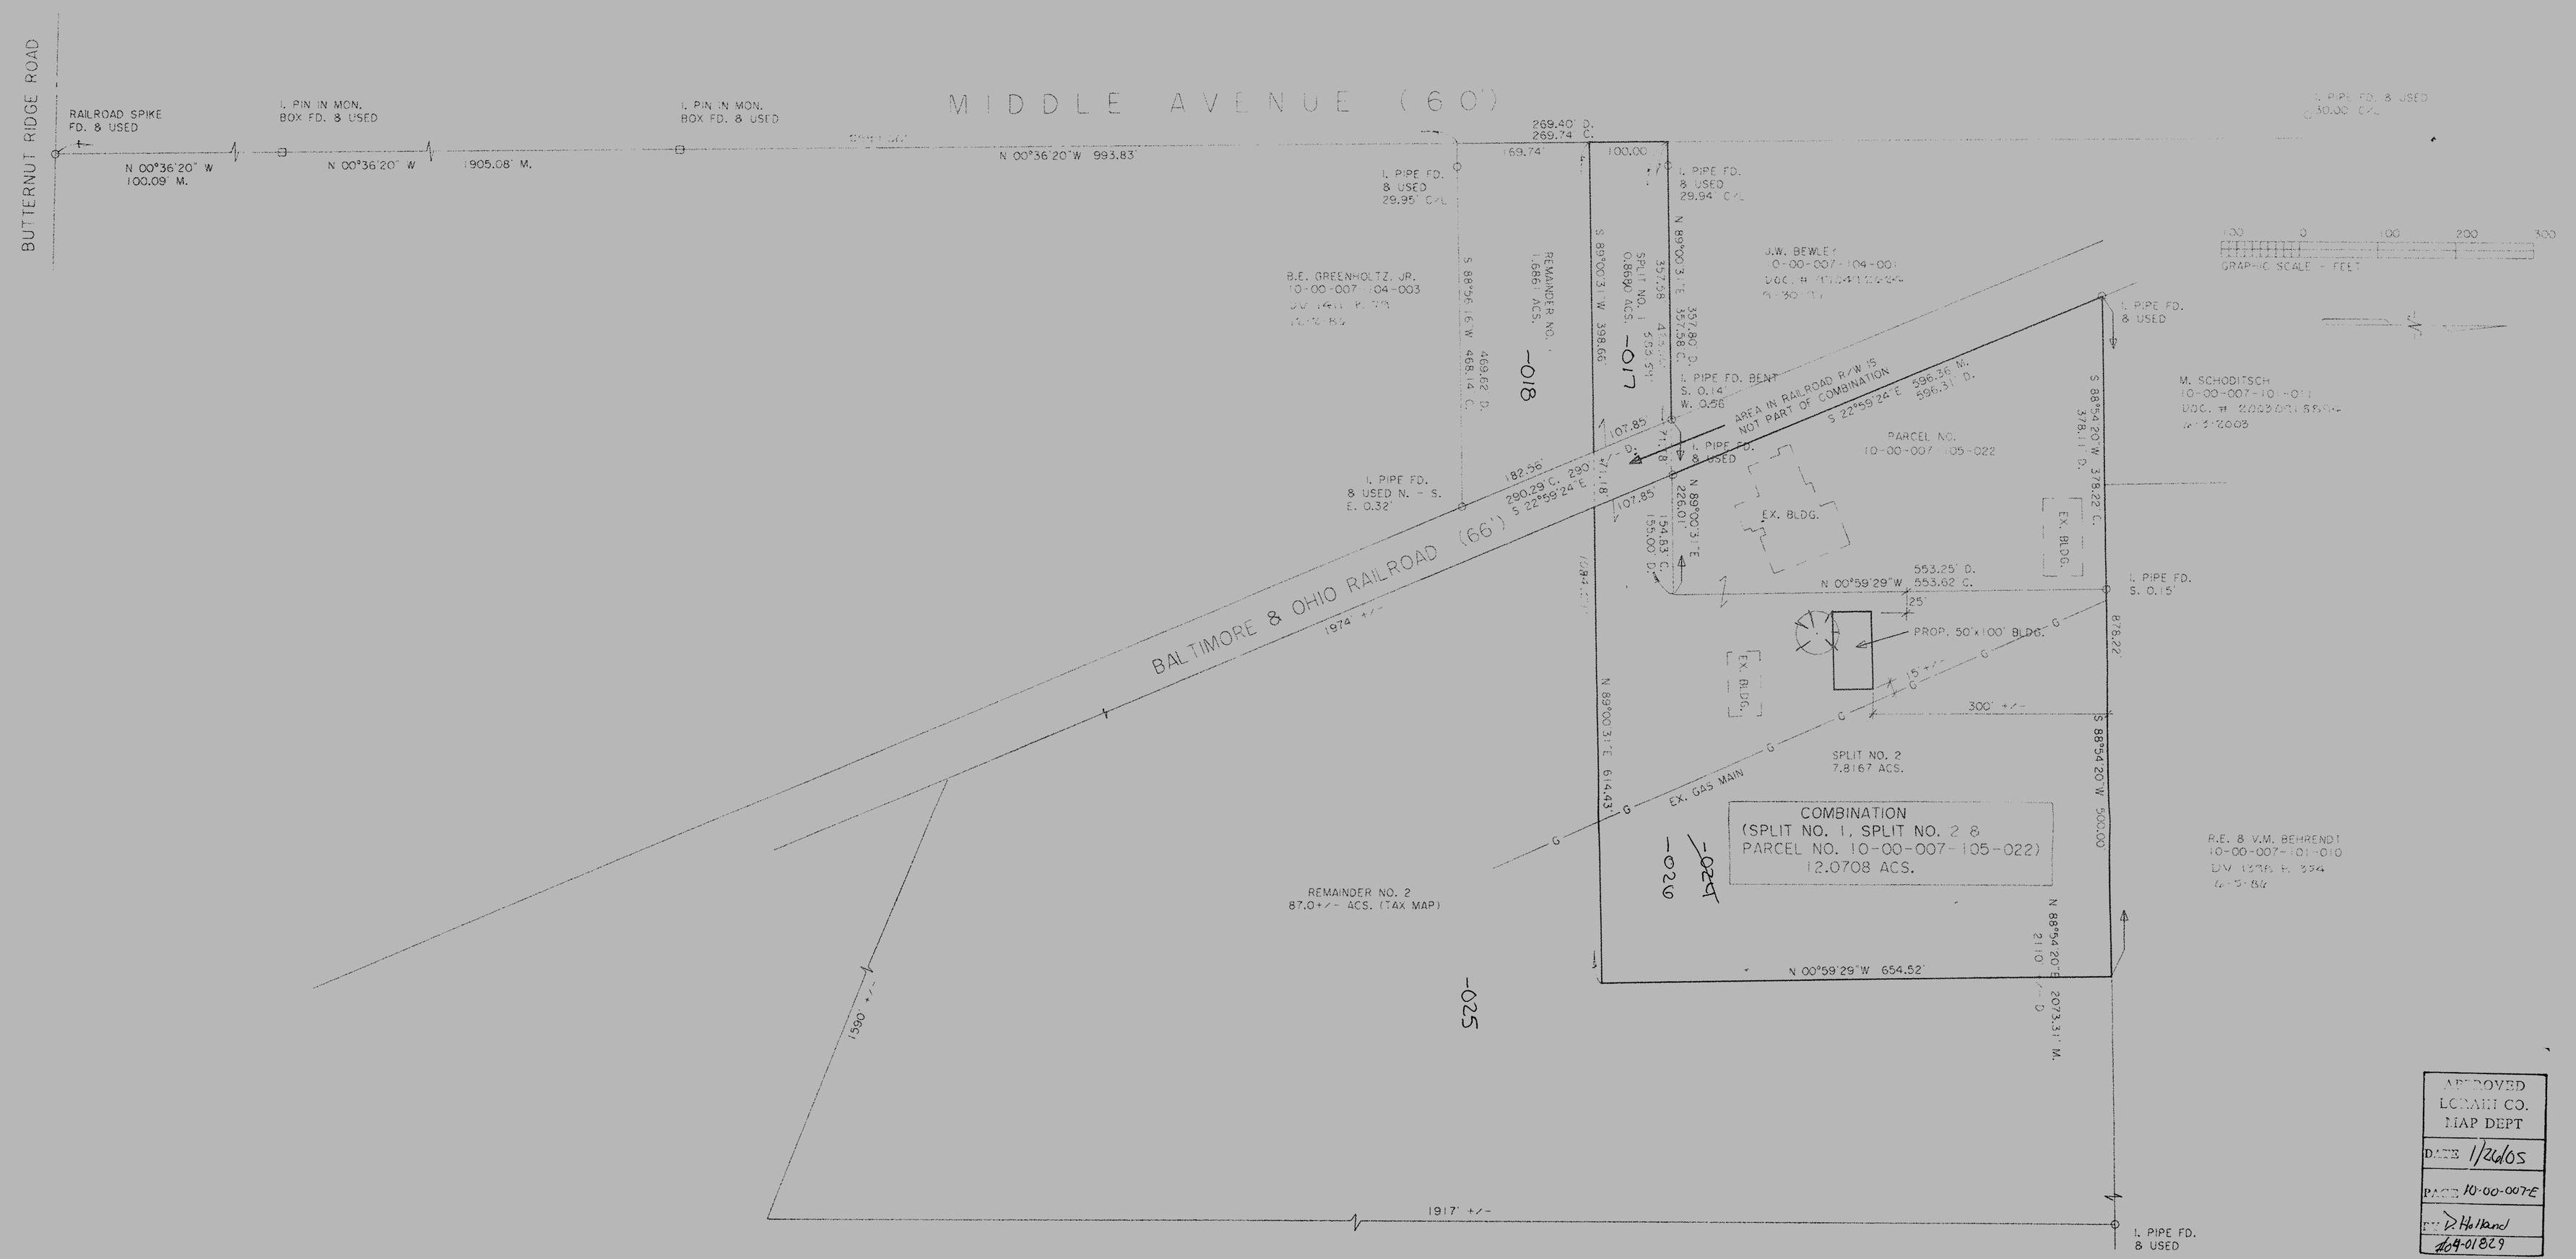

APPROVED
LC MAP CO.
MAP DEPT
DATE 1/26/05
PARCEL 10-00-007-E
BY D. Holland
#04-01829

DIMENSIONS SHOWN ON THIS PLAT ARE EXPRESSED IN FEET AND DECIMAL PARTS THEREOF, ALL BEARINGS ARE TO AN ASSUMED MERIDIAN AND ARE USED TO INDICATE ANGLES ONLY. PERMANENT MONUMENTS WERE FOUND OR SET AT ALL POINTS INDICATED HEREON, ALL OF WHICH I CERTIFY TO BE CORRECT.

STATE OF OHIO THOMAS A. SIMON S-7775 REGISTERED PROFESSIONAL SURVEYOR

THOMAS A. SIMON
REG. PROFESSIONAL SURVEYOR
NO. S-7775

THOMAS SIMON & ASSOCIATES, INC.
PROFESSIONAL LAND SURVEYORS

COBBLESTONE CORNER PROFESSIONAL CENTER
39049 CENTER RIDGE ROAD
NORTH RIDGEVILLE, OHIO 44039
(440) 327-2925
FAX 327-2964

PLAT OF SURVEY, SPLIT & COMBINATION INCLUDING PROPOSED BUILDING LOCATION FOR AMVETS INC. POST 32

BEING KNOWN AS PART OF ORIGINAL CARLISLE TOWNSHIP SECTION NO. 7

COUNTY OF LORAIN STATE OF OHIO
MARCH, 2004 SCALE: 1" = 100'

JOB NO. 2004-016