P.P. NO.	
13-11-012-000-001	
SPLIT #	DATE OF SURVEY
#05-01096-D	11/15/2004
MAP PAGE	
13-11-012	
SURVEYOR	
Phillip Rosebeck	

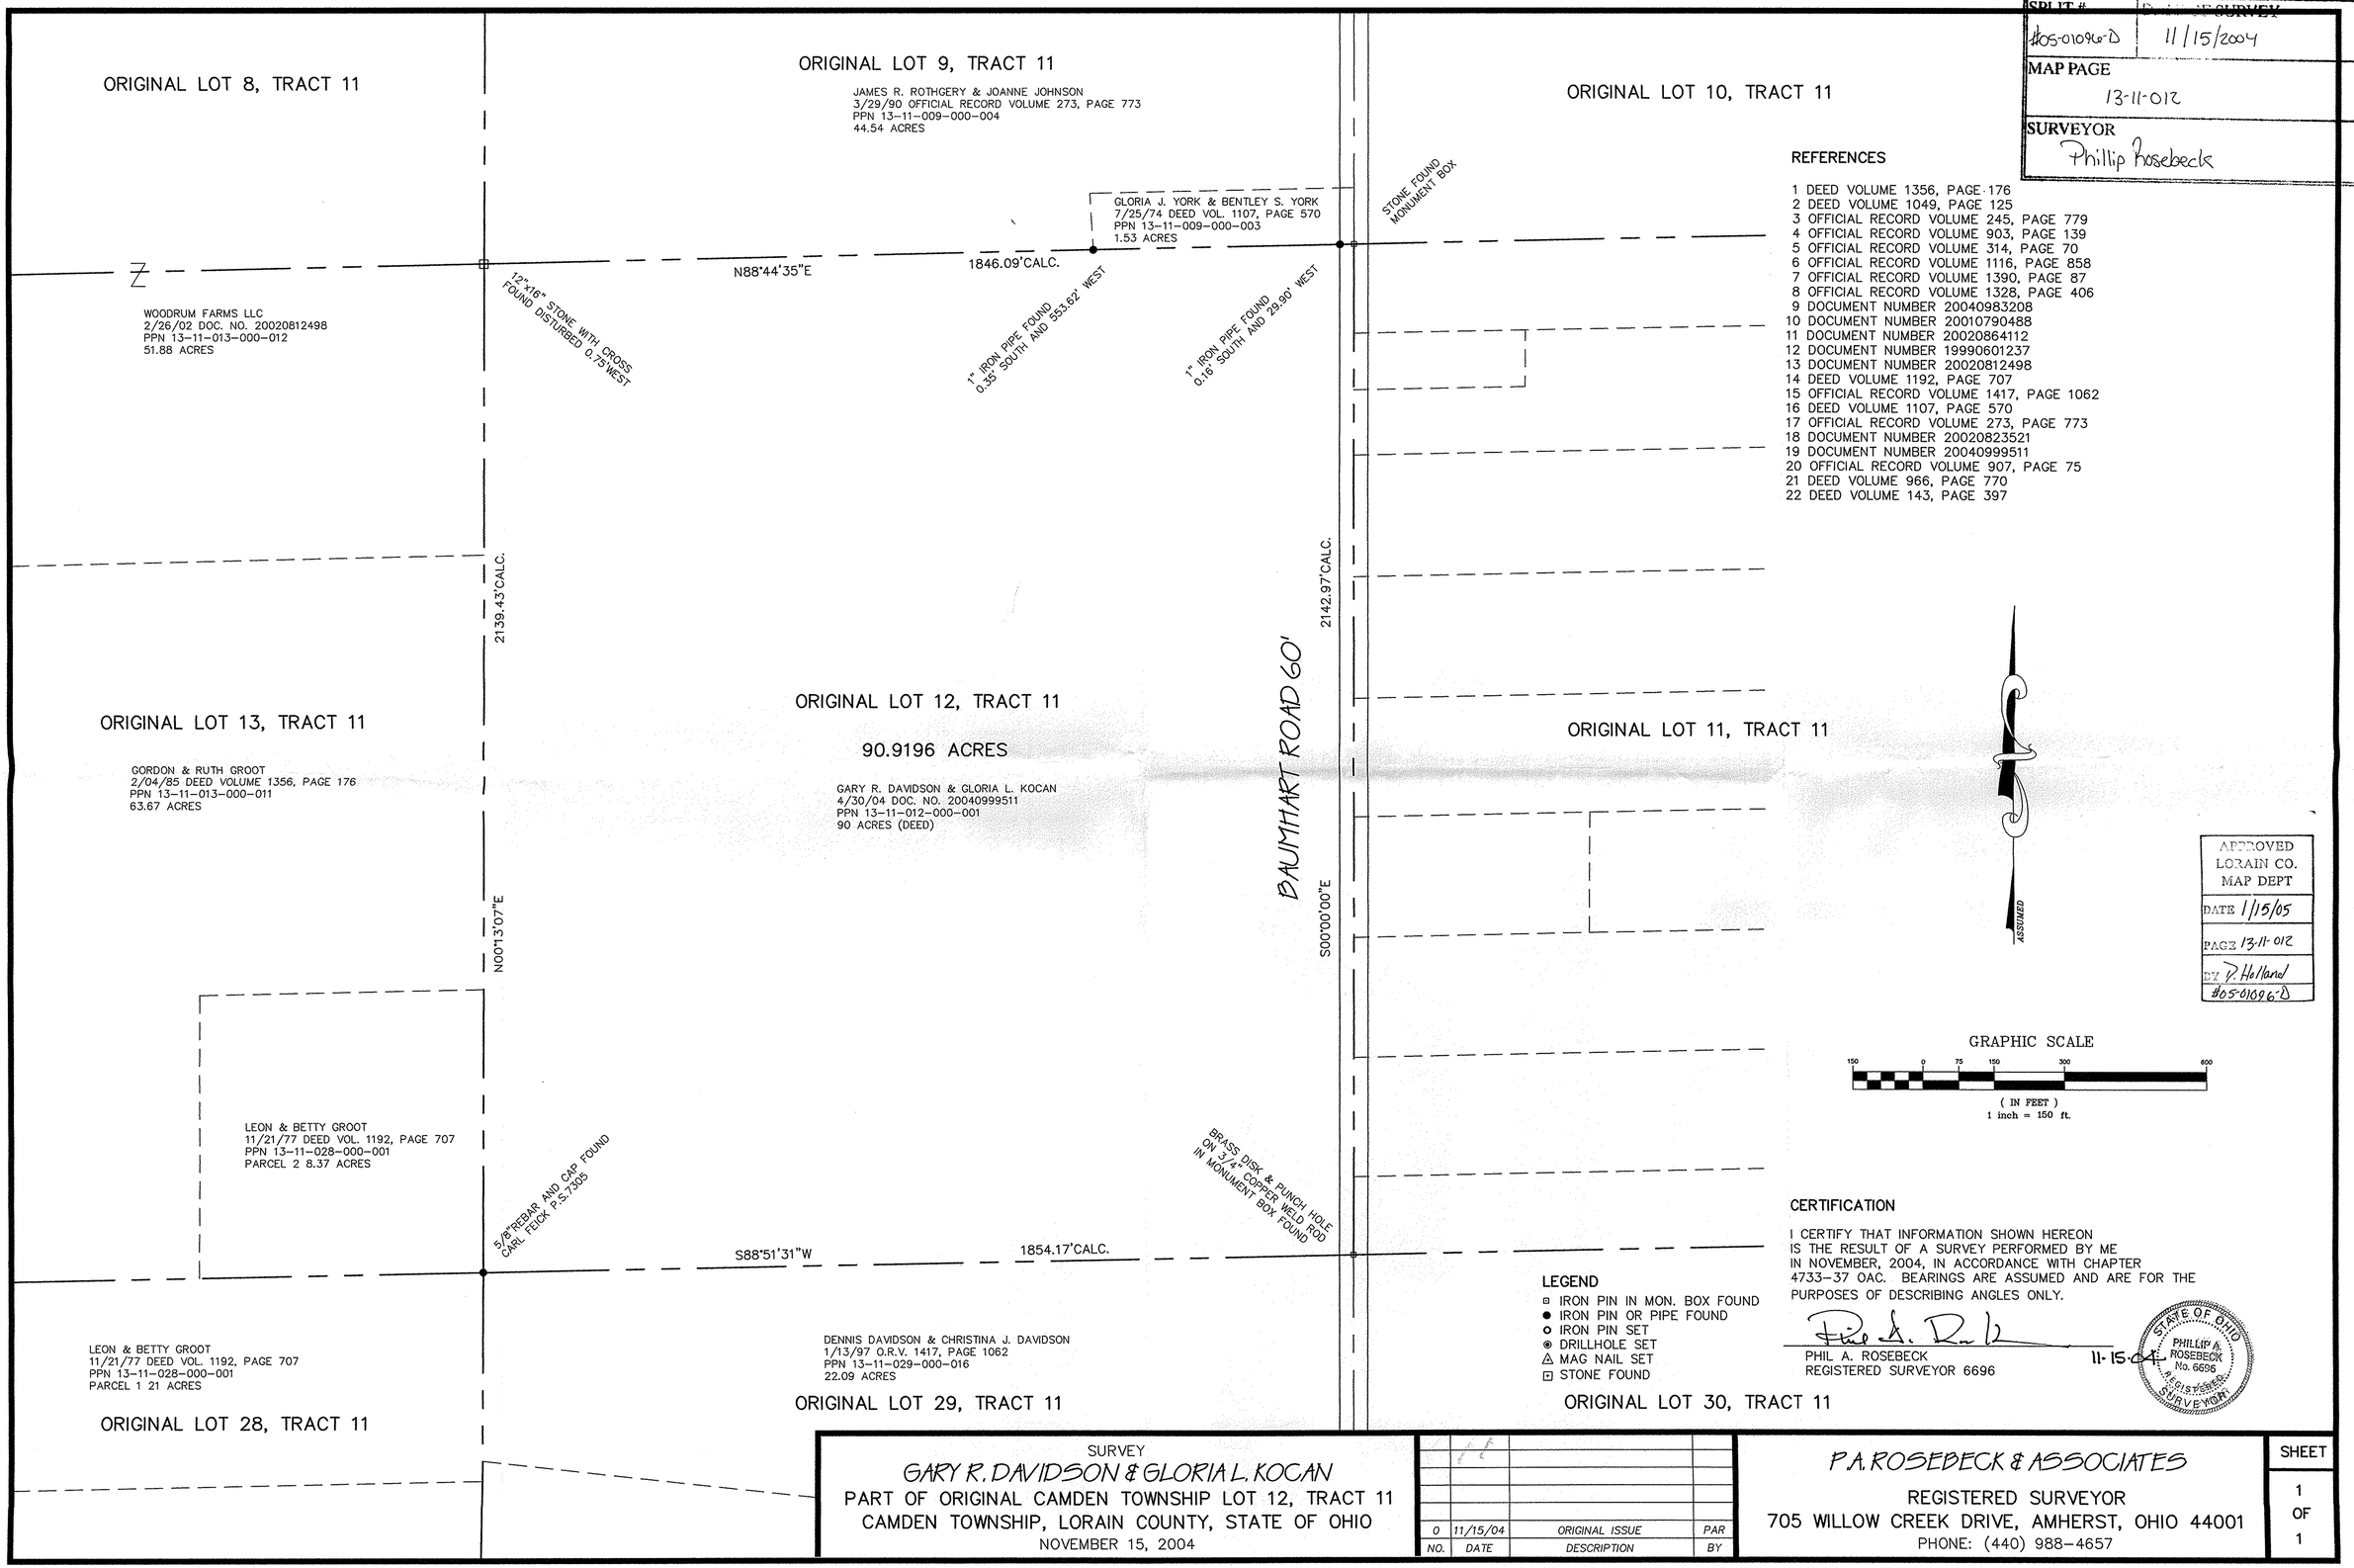

REFERENCES

1 DEED VOLUME 1356, PAGE 176
2 DEED VOLUME 1049, PAGE 125
3 OFFICIAL RECORD VOLUME 245, PAGE 779
4 OFFICIAL RECORD VOLUME 903, PAGE 139
5 OFFICIAL RECORD VOLUME 314, PAGE 70
6 OFFICIAL RECORD VOLUME 1116, PAGE 858
7 OFFICIAL RECORD VOLUME 1390, PAGE 87
8 OFFICIAL RECORD VOLUME 1328, PAGE 406
9 DOCUMENT NUMBER 20040983208
10 DOCUMENT NUMBER 20010790488
11 DOCUMENT NUMBER 20020864112
12 DOCUMENT NUMBER 19990601237
13 DOCUMENT NUMBER 20020812498
14 DEED VOLUME 1192, PAGE 707
15 OFFICIAL RECORD VOLUME 1417, PAGE 1062
16 DEED VOLUME 1107, PAGE 570
17 OFFICIAL RECORD VOLUME 273, PAGE 773
18 DOCUMENT NUMBER 20020823521
19 DOCUMENT NUMBER 20040999511
20 OFFICIAL RECORD VOLUME 907, PAGE 75
21 DEED VOLUME 966, PAGE 770
22 DEED VOLUME 143, PAGE 397

APPROVED
LORAIN CO.
MAP DEPT
DATE 1/15/05
PAGE 13-11-012
BY P. Holland
#05-01096-D

GRAPHIC SCALE

150 0 75 150 300 600

(IN FEET)
1 inch = 150 ft.

LEGEND

- IRON PIN IN MON. BOX FOUND
- IRON PIN OR PIPE FOUND
- IRON PIN SET
- DRILLHOLE SET
- MAG NAIL SET
- STONE FOUND

CERTIFICATION

I CERTIFY THAT INFORMATION SHOWN HEREON IS THE RESULT OF A SURVEY PERFORMED BY ME IN NOVEMBER, 2004, IN ACCORDANCE WITH CHAPTER 4733-37 OAC. BEARINGS ARE ASSUMED AND ARE FOR THE PURPOSES OF DESCRIBING ANGLES ONLY.

Phil A. Rosebeck 11-15-04

PHIL A. ROSEBECK
REGISTERED SURVEYOR 6696

STATE OF OHIO
PHILLIP A. ROSEBECK
No. 6696
REGISTERED SURVEYOR

SURVEY
GARY R. DAVIDSON & GLORIA L. KOCAN
PART OF ORIGINAL CAMDEN TOWNSHIP LOT 12, TRACT 11
CAMDEN TOWNSHIP, LORAIN COUNTY, STATE OF OHIO
NOVEMBER 15, 2004

NO.	DATE	DESCRIPTION	BY
0	11/15/04	ORIGINAL ISSUE	PAR

P.A. ROSEBECK & ASSOCIATES
REGISTERED SURVEYOR
705 WILLOW CREEK DRIVE, AMHERST, OHIO 44001
PHONE: (440) 988-4657

SHEET 1 OF 1