BOUNDARY SURVEY

PART OF ELYRIA TOWNSHIP ORIGINAL LOTS Nos 11, 95, & 96

WEST OF BLACK RIVER

CITY OF ELYRIA — COUNTY OF LORAIN — STATE OF OHIO

SCALE: 1" = 50' — JUNE 1985

PREPARED BY

KLEINOEDER-SCHMIDT & ASSOC.

CONSULTING ENGINEERS & SURVEYORS

Revised 10-23-85: 150° 57' Changed to 150° 27'. Calc. Dist. to Drill Hole 38.13'.
Revised 12-7-85: 3.39 Ac. Rel.

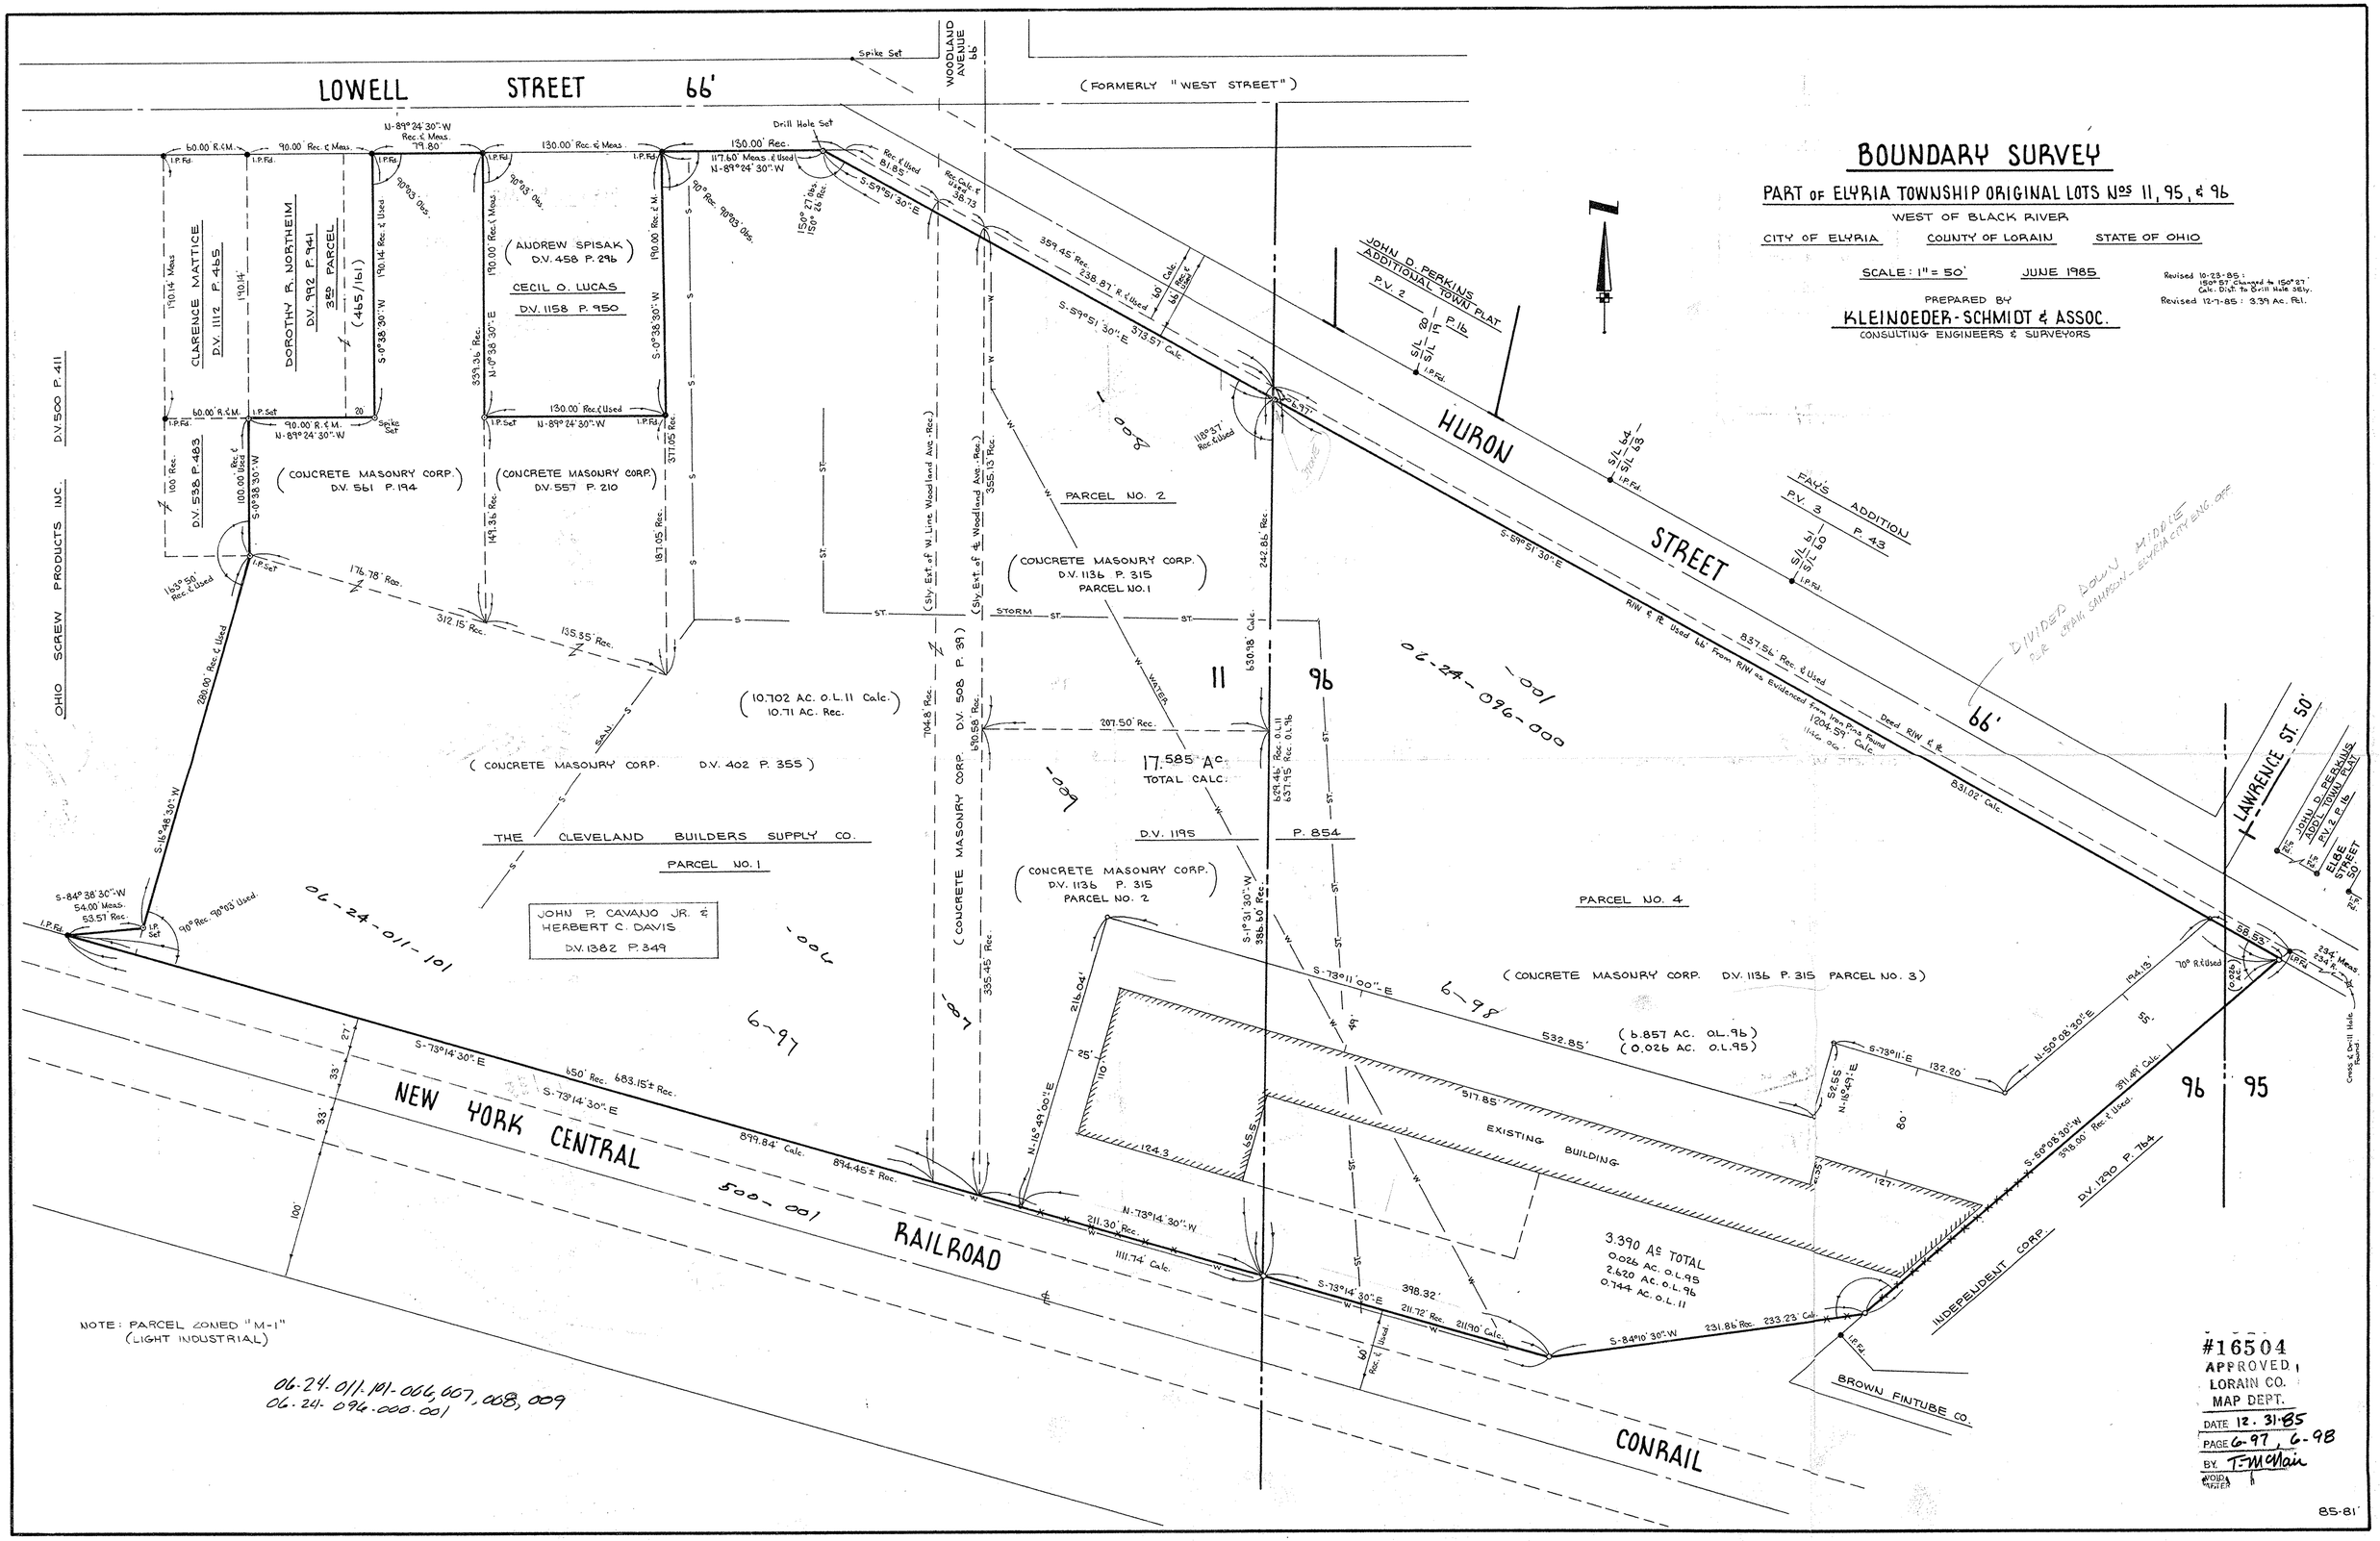

NOTE: PARCEL ZONED "M-1" (LIGHT INDUSTRIAL)

06-24-011.101-006, 007, 008, 009
06-24-096.000.001

#16504
APPROVED
LORAIN CO.
MAP DEPT.
DATE 12.31.85
PAGE 6-97, 6-98
BY T. McMain
VOID AFTER

85-81