BOUNDARY SURVEY

PART OF COLUMBIA TOWNSHIP ORIG. LOTS 87 & 94

TOWNSHIP OF COLUMBIA COUNTY OF LORAIN STATE OF OHIO

SCALE : 1" = 100' MAY 1984

PREPARED BY

KLEINOEDER - SCHMIDT & ASSOC.

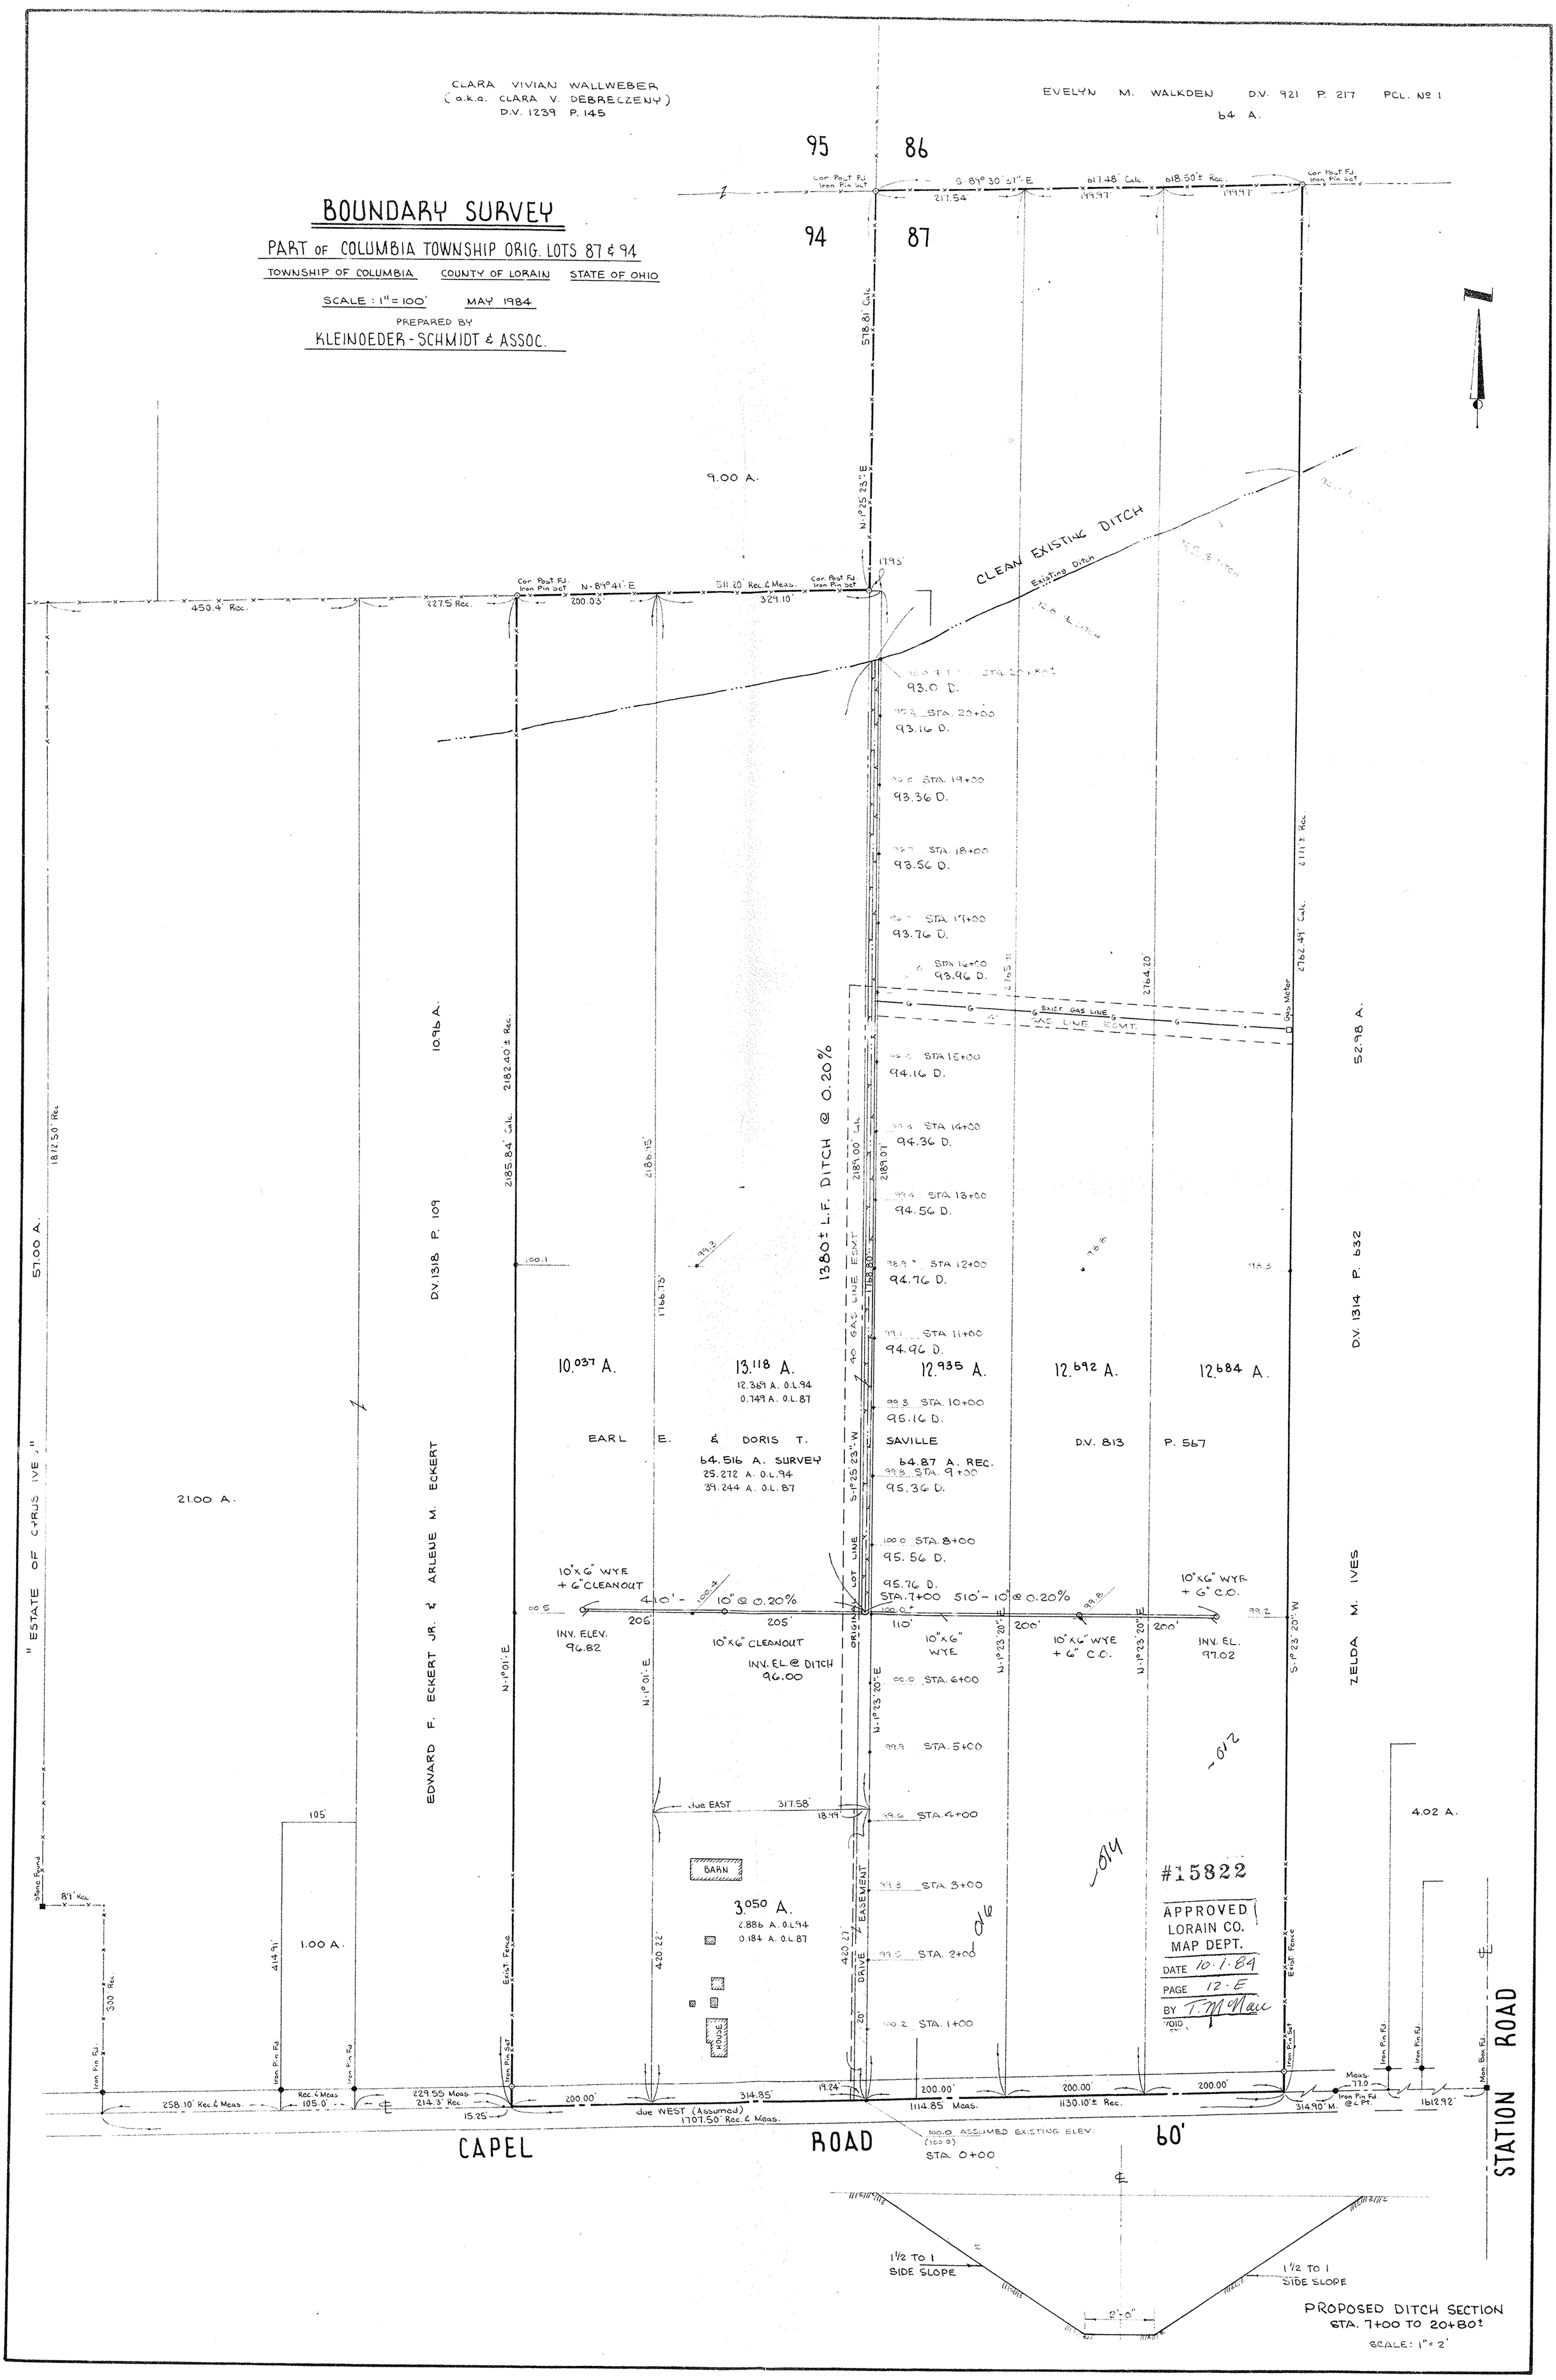

84-23