LORAIN COUNTY
AMHERST TOWNSHIP
LOTS 46 & 55
T-6N, R-18W

No 01878
Approved
Lorain Co.
3-14-05
5-G
JMatfield
#05-01878

NOTE:

THE EXISTING CENTERLINE OF SURVEY AND RIGHT OF WAY FOR S.R. 58 WAS DETERMINED FROM FIELD MONUMENTS AND RECORD PLANS FROM THE OHIO DEPARTMENT OF TRANSPORTATION, DISTRICT 3 OFFICE, ASHLAND, OHIO: LOR-58-(21.06-23.73)

THE EXISTING CENTERLINE OF SURVEY AND RIGHT OF WAY OF THE OHIO TURNPIKE WAS DETERMINED FROM FIELD MONUMENTS AND RECORD PLANS FROM THE OHIO TURNPIKE COMMISSION.

NOTE: ALL TREES TO BE REMOVED WITHIN CONSTRUCTION LIMITS

MONUMENT LEGEND

- ADJUSTABLE CENTERLINE MONUMENT TO BE SET
- EXISTING CENTERLINE MONUMENT
- 3/4" X 30" REBAR WITH 1 1/2" DIAMETER ALUMINUM CAP MARKED "ODOT R/W + Rii " SET

STRUCTURE KEY:

RESIDENTIAL
COMMERCIAL

NOTICE:

THE TOPOGRAPHIC FEATURES IN THIS PLAN ARE BASED ON FIELD SURVEYS MADE BY RESOURCE INTERNATIONAL, INC. IN 1995 AND PARTIALLY UPDATED IN 1999. RESOURCE INTERNATIONAL, INC. HAS NOT EDITED THE TOPOGRAHIC FEATURES SINCE 1999 AND DOES NOT GUARANTEE THAT THE TOPOGRAPHIC FEATURES SHOWN AS EXISTING IN 2000 ARE ACCURATE OR COMPLETE.

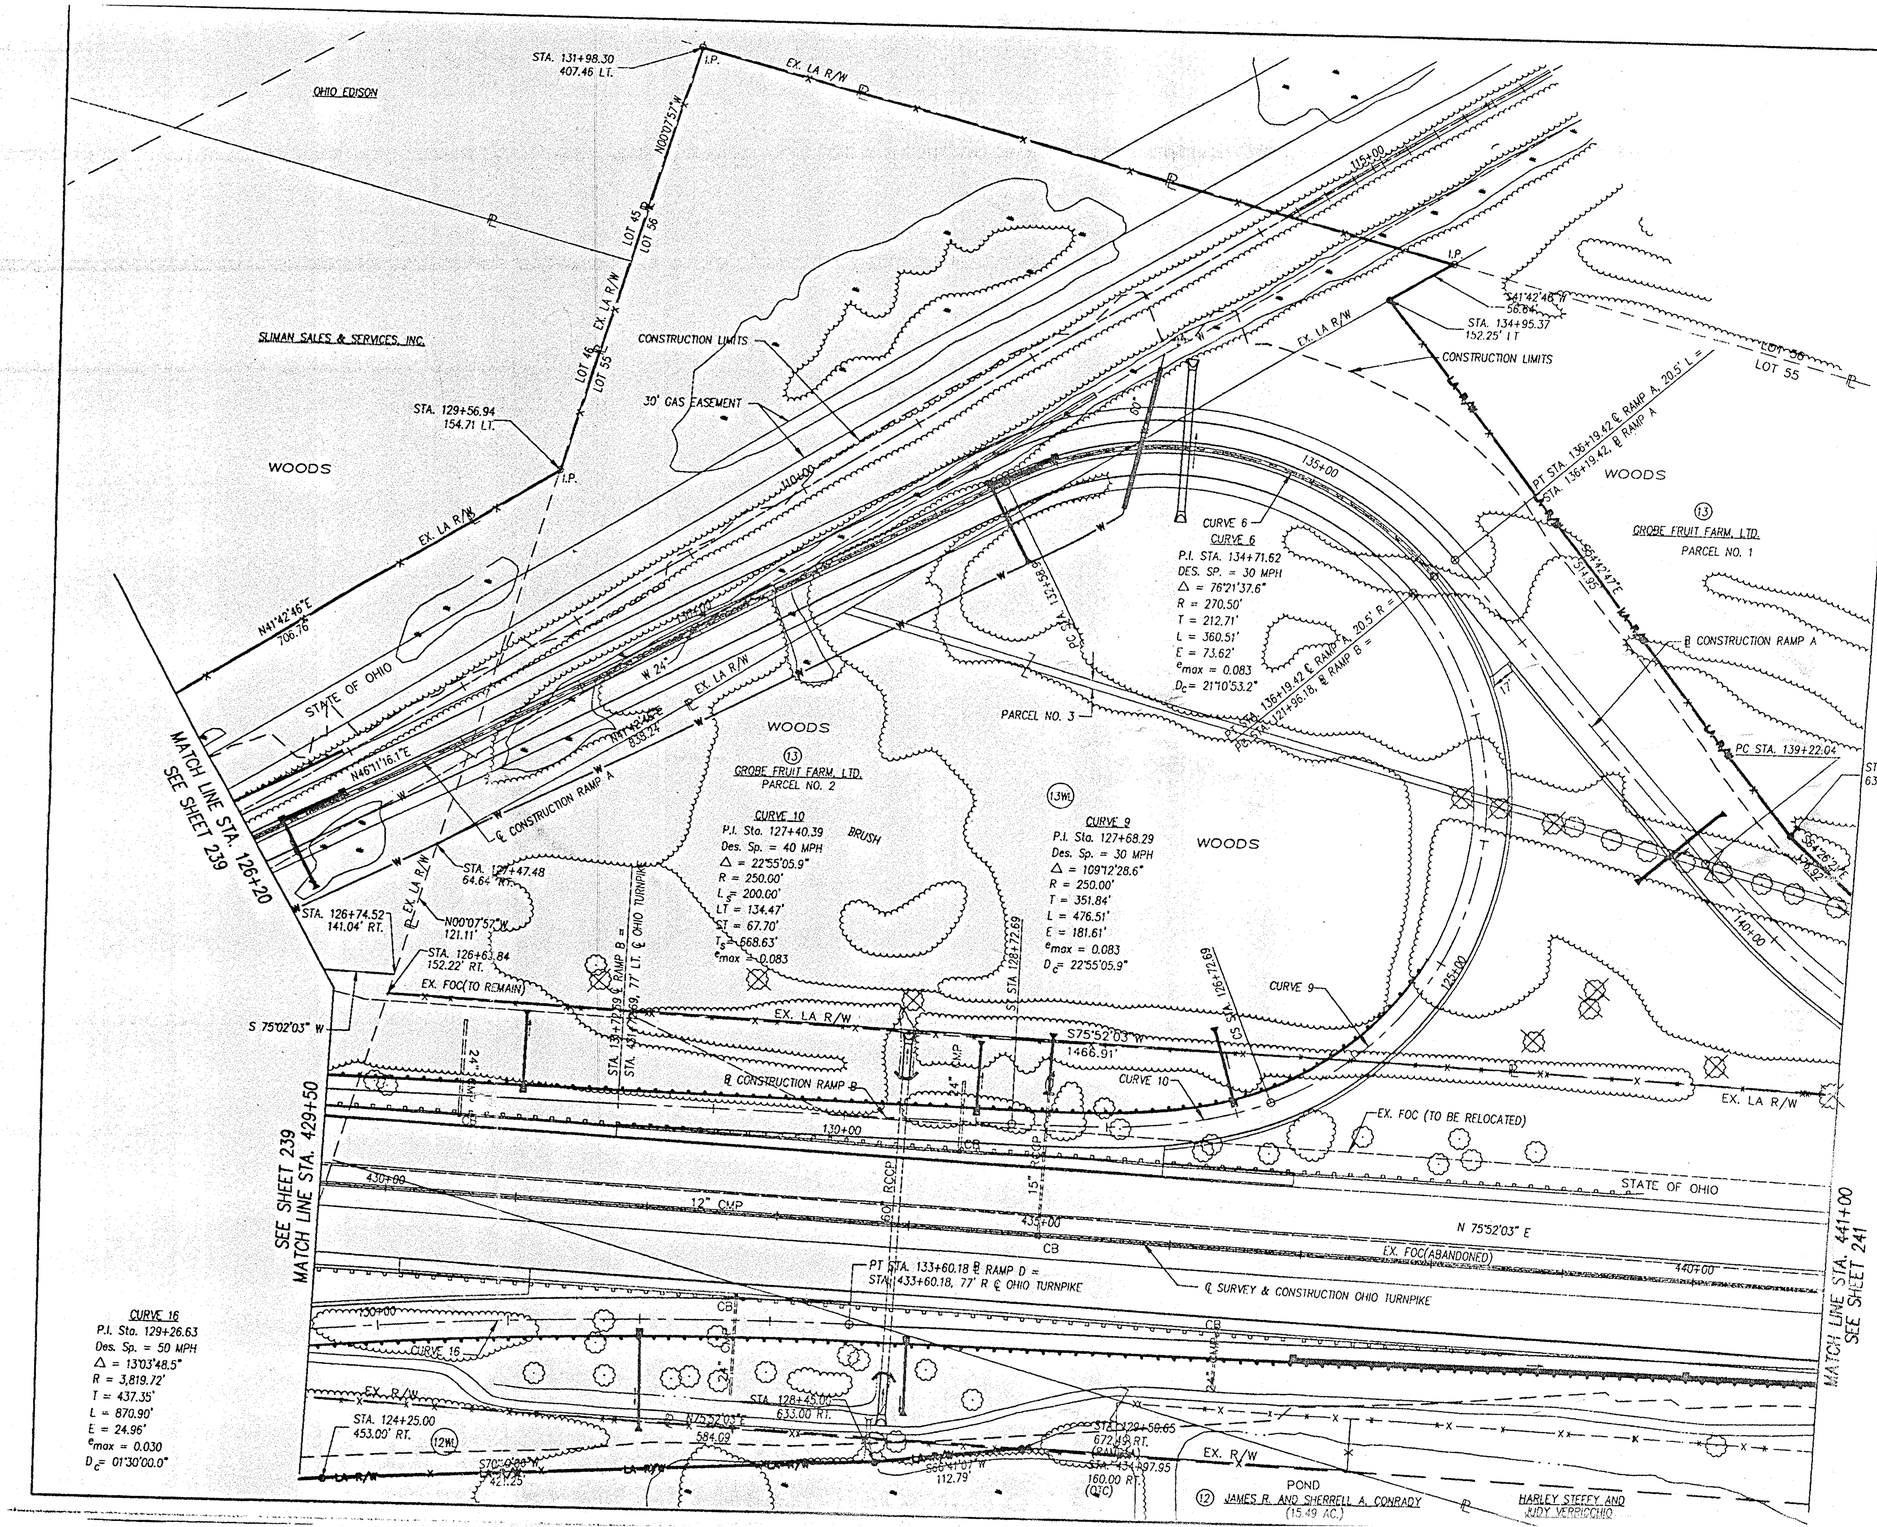

0 50 100
HORIZONTAL SCALE
IN FEET

NO.	REVISIONS	BY	DATE

OHIO TURNPIKE COMMISSION

RIGHT OF WAY PLAN

HINTZ ARCHITECTS ENGINEERS PLANNERS

RESOURCE INTERNATIONAL INC.
281 ENTERPRISE DR.
WESTERVILLE, OHIO 43081
(614) 866-1959

DESIGNED: PGP	CHECKED: JW
DATE: 11-10-00	SCALE: AS SHOWN