DIMENSIONS SHOWN ON THIS PLAT ARE EXPRESSED IN FEET AND DECIMAL PARTS THEREOF, ALL BEARINGS ARE TO AN ASSUMED MERIDIAN AND ARE USED TO INDICATE ANGLES ONLY. PERMANENT MONUMENTS WERE FOUND OR SET AT ALL POINTS INDICATED HEREON, ALL OF WHICH I CERTIFY TO BE CORRECT.

THOMAS A. SIMON
REG. PROFESSIONAL SURVEYOR
NO. S-7775

BASIS OF BEARINGS IS THE SOUTHERLY LINE OF E. 28TH STREET AND THE EASTERLY PROLONGATION THEREOF (NORTH 88°50'00" EAST).

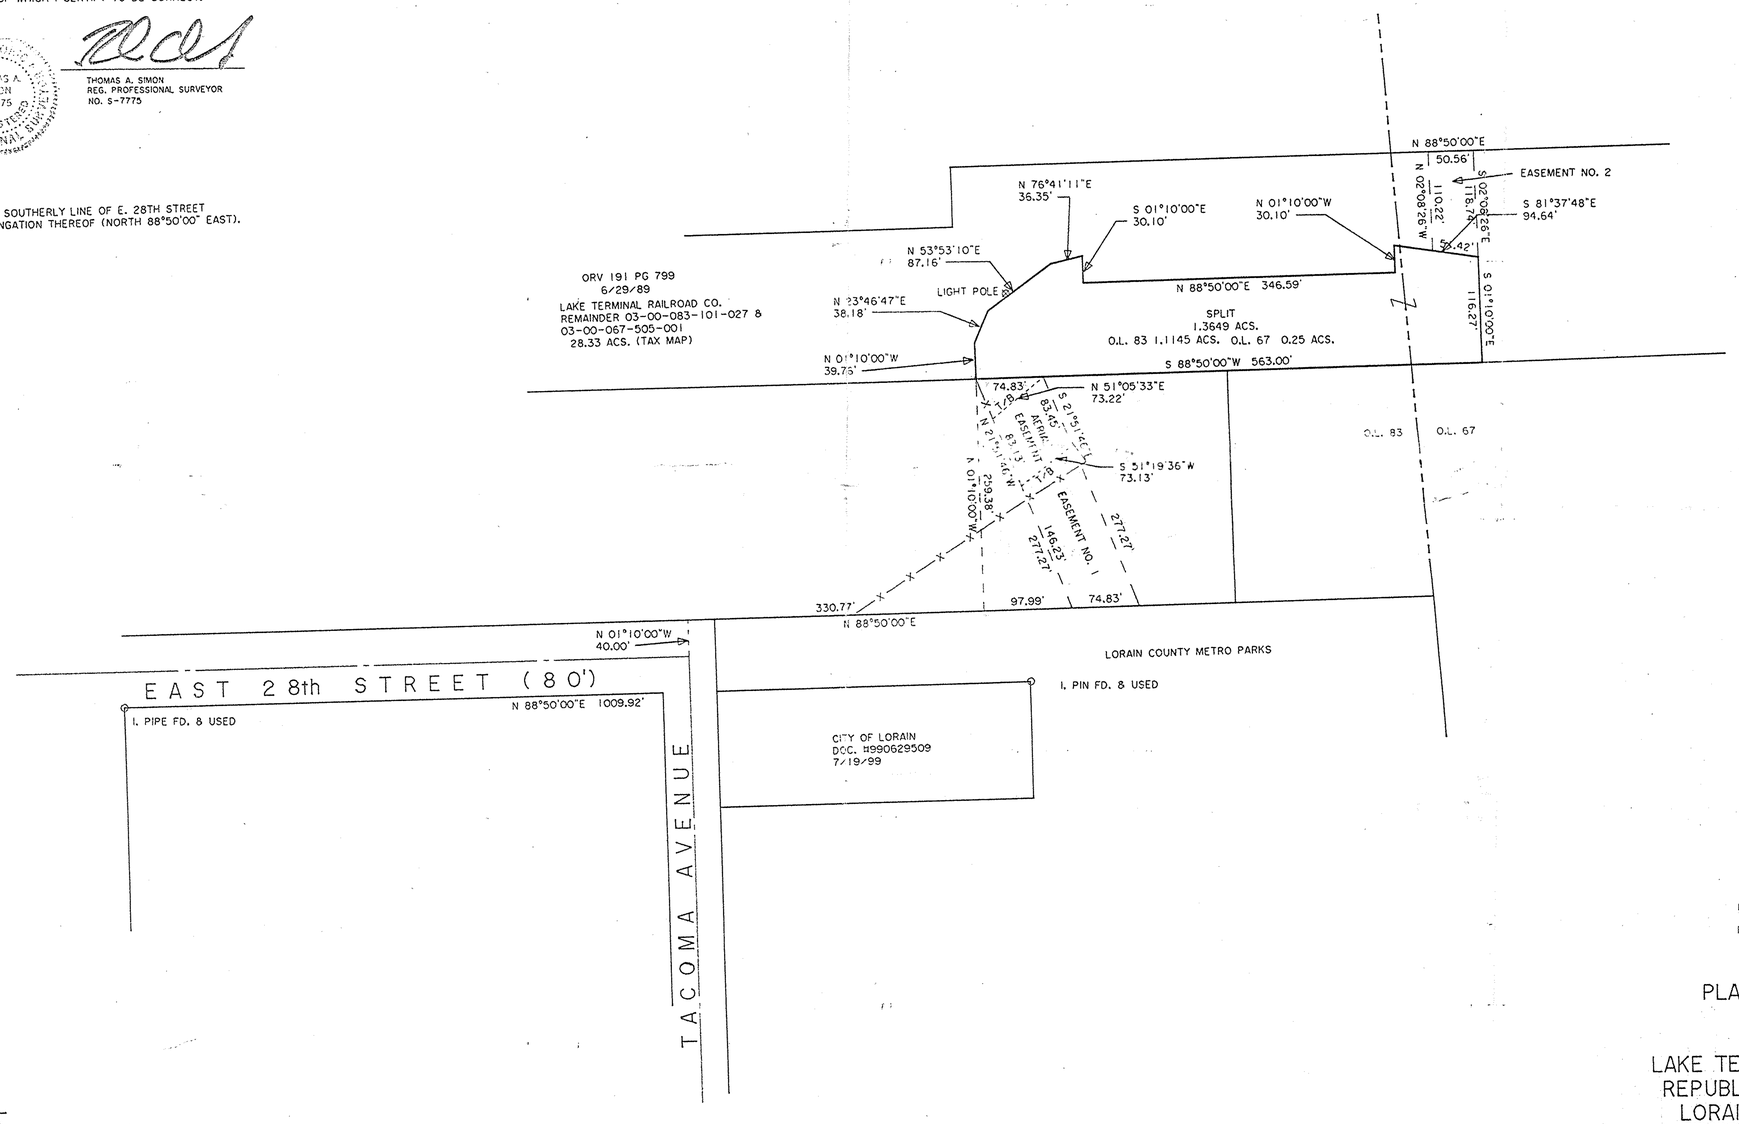

#05-01898
3-00-083-B
3-00-066-A
J. Hatfield

APPROVED BY THE LORAIN CITY PLANNING COMMISSION..... NO PLAT REQUIRED
William E. Rohr 3-13-05
SECRETARY LORAIN CITY PLANNING COMMISSION

APPROVED
AS TO DESCRIPTION ONLY.
Date 3-17-05
City of Lorain
Per Kimberly Hostin
Engineering Dept.

PLAT OF SURVEY, SPLIT & EASEMENTS FOR LAKE TERMINAL RAILROAD COMPANY REPUBLIC TECHNOLOGIES INT. LLC LORAIN COUNTY METRO PARKS

BEING KNOWN AS PARTS OF ORIGINAL SHEFFIELD TOWNSHIP LOT NOS. 67 AND 83

CITY OF LORAIN COUNTY OF LORAIN
STATE OF OHIO

OCTOBER, 2004 SCALE: 1" = 80'

THOMAS SIMON & ASSOCIATES, INC.
PROFESSIONAL LAND SURVEYORS

COBBLESTONE CORNER PROFESSIONAL CENTER
39049 CENTER RIDGE ROAD
NORTH RIDGEVILLE, OHIO 44039
(440) 327-2925
FAX 327-2964

JOB NO. 2004-048