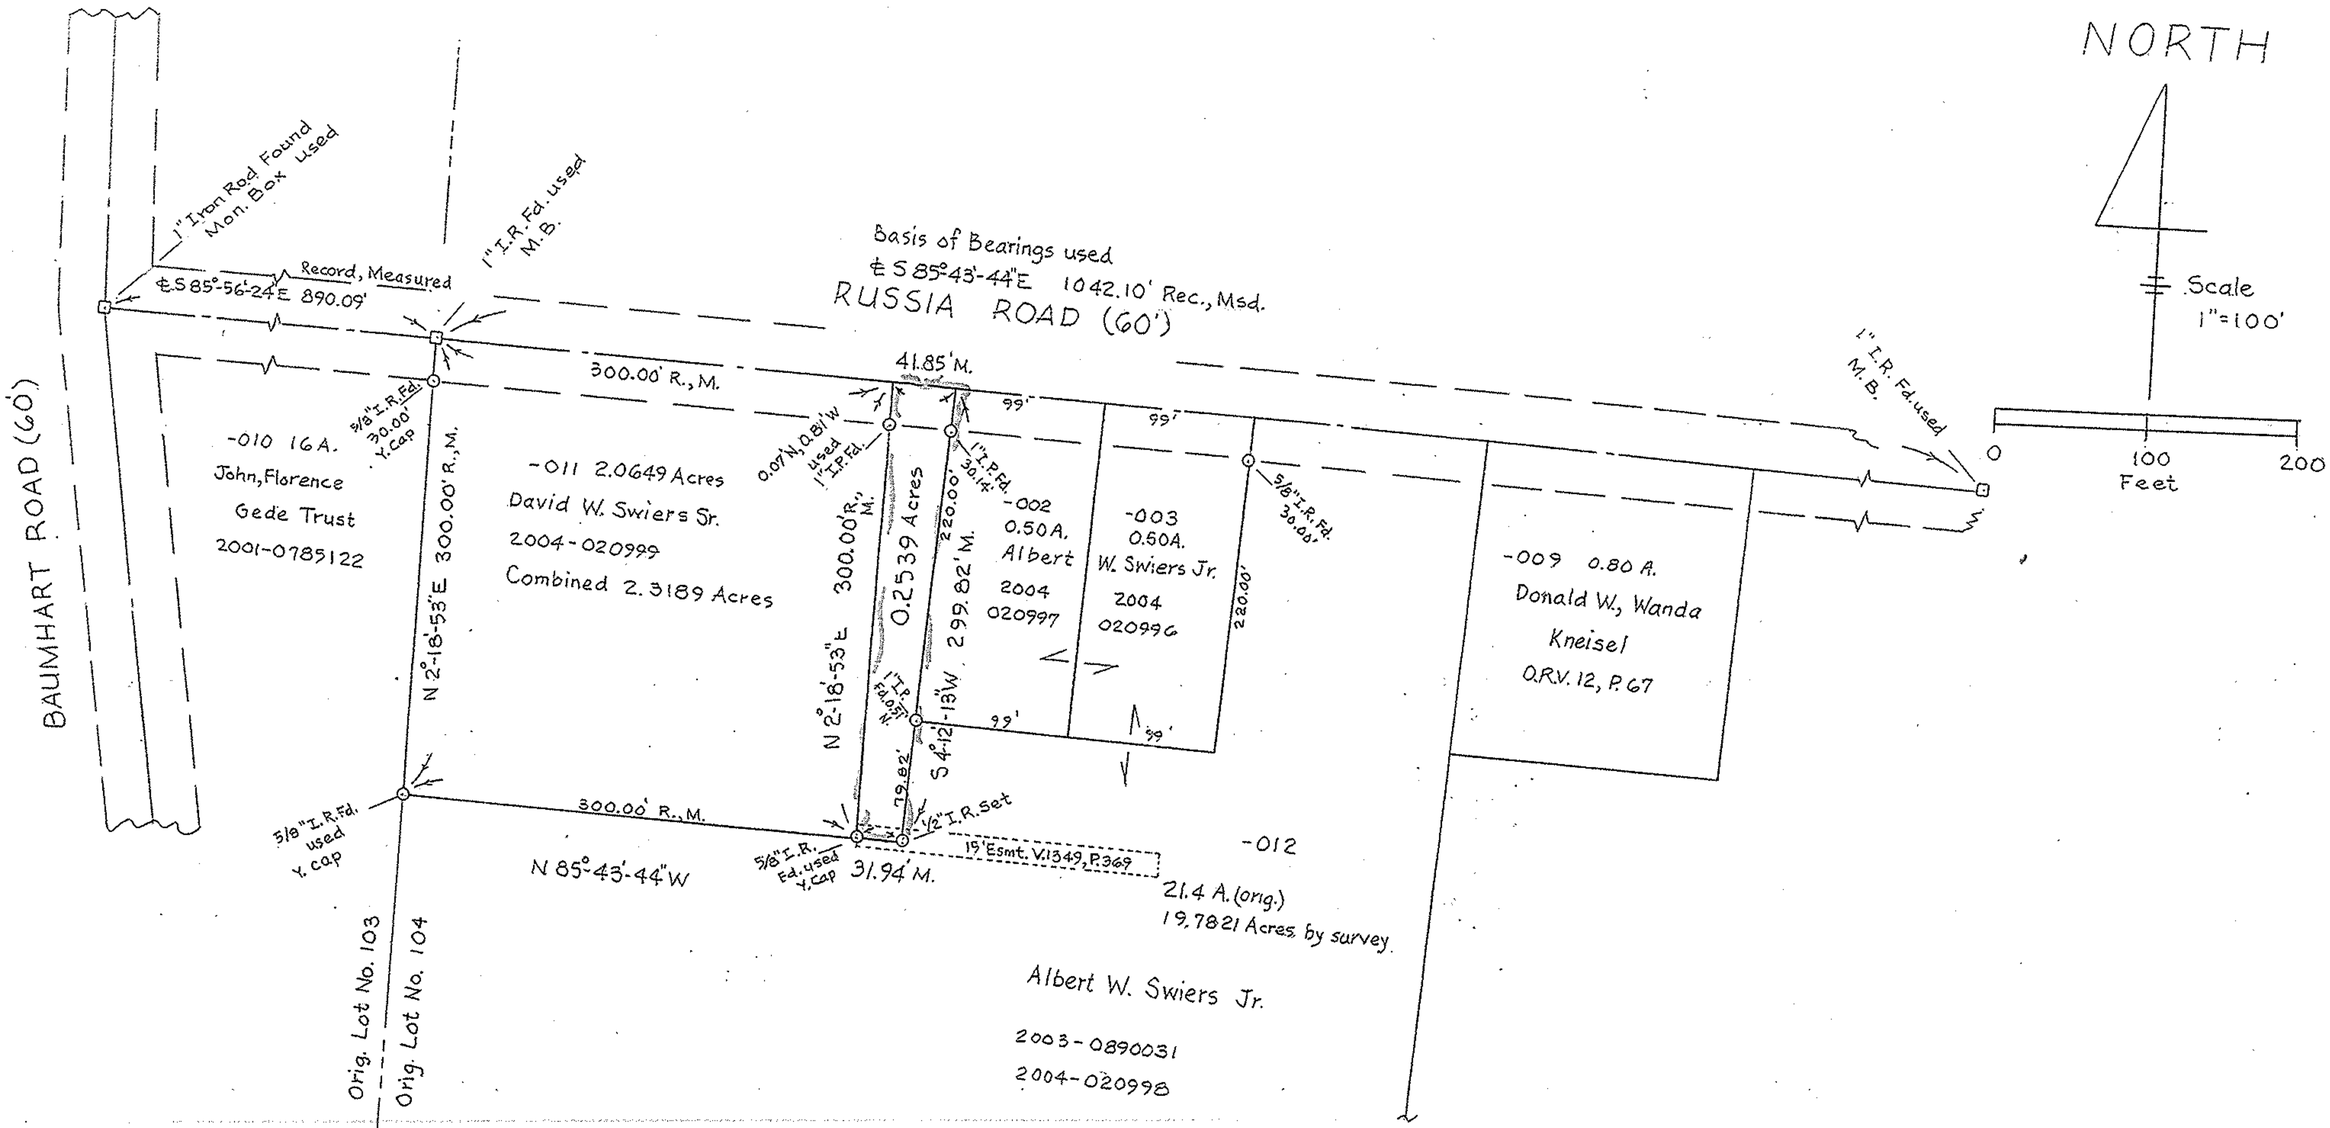

08-00-104-000-012 19.7821 Ac. Albert. W. Swiers Jr.

Note; This is to acknowledge that I have discussed the residual parcel of 19.7821 acres less the proposed split of 0.2539 acres with Christopher M. Hirzel, Registered Survey with Bramhall Engineering and Surveying Co.. He has no objection to the proposed split.

Charles P. Waryu October 27, 2004

Charles P. Waryu, Registered Surveyor No. 5029

Charles P. Waryu April 26, 2005

MAP OF SURVEY MADE

0.2539 ACRES

Part of Orig. Henrietta Twp., Lot No. 104, Lorain County, Ohio

For David W. Swiers, Sr. October 2004