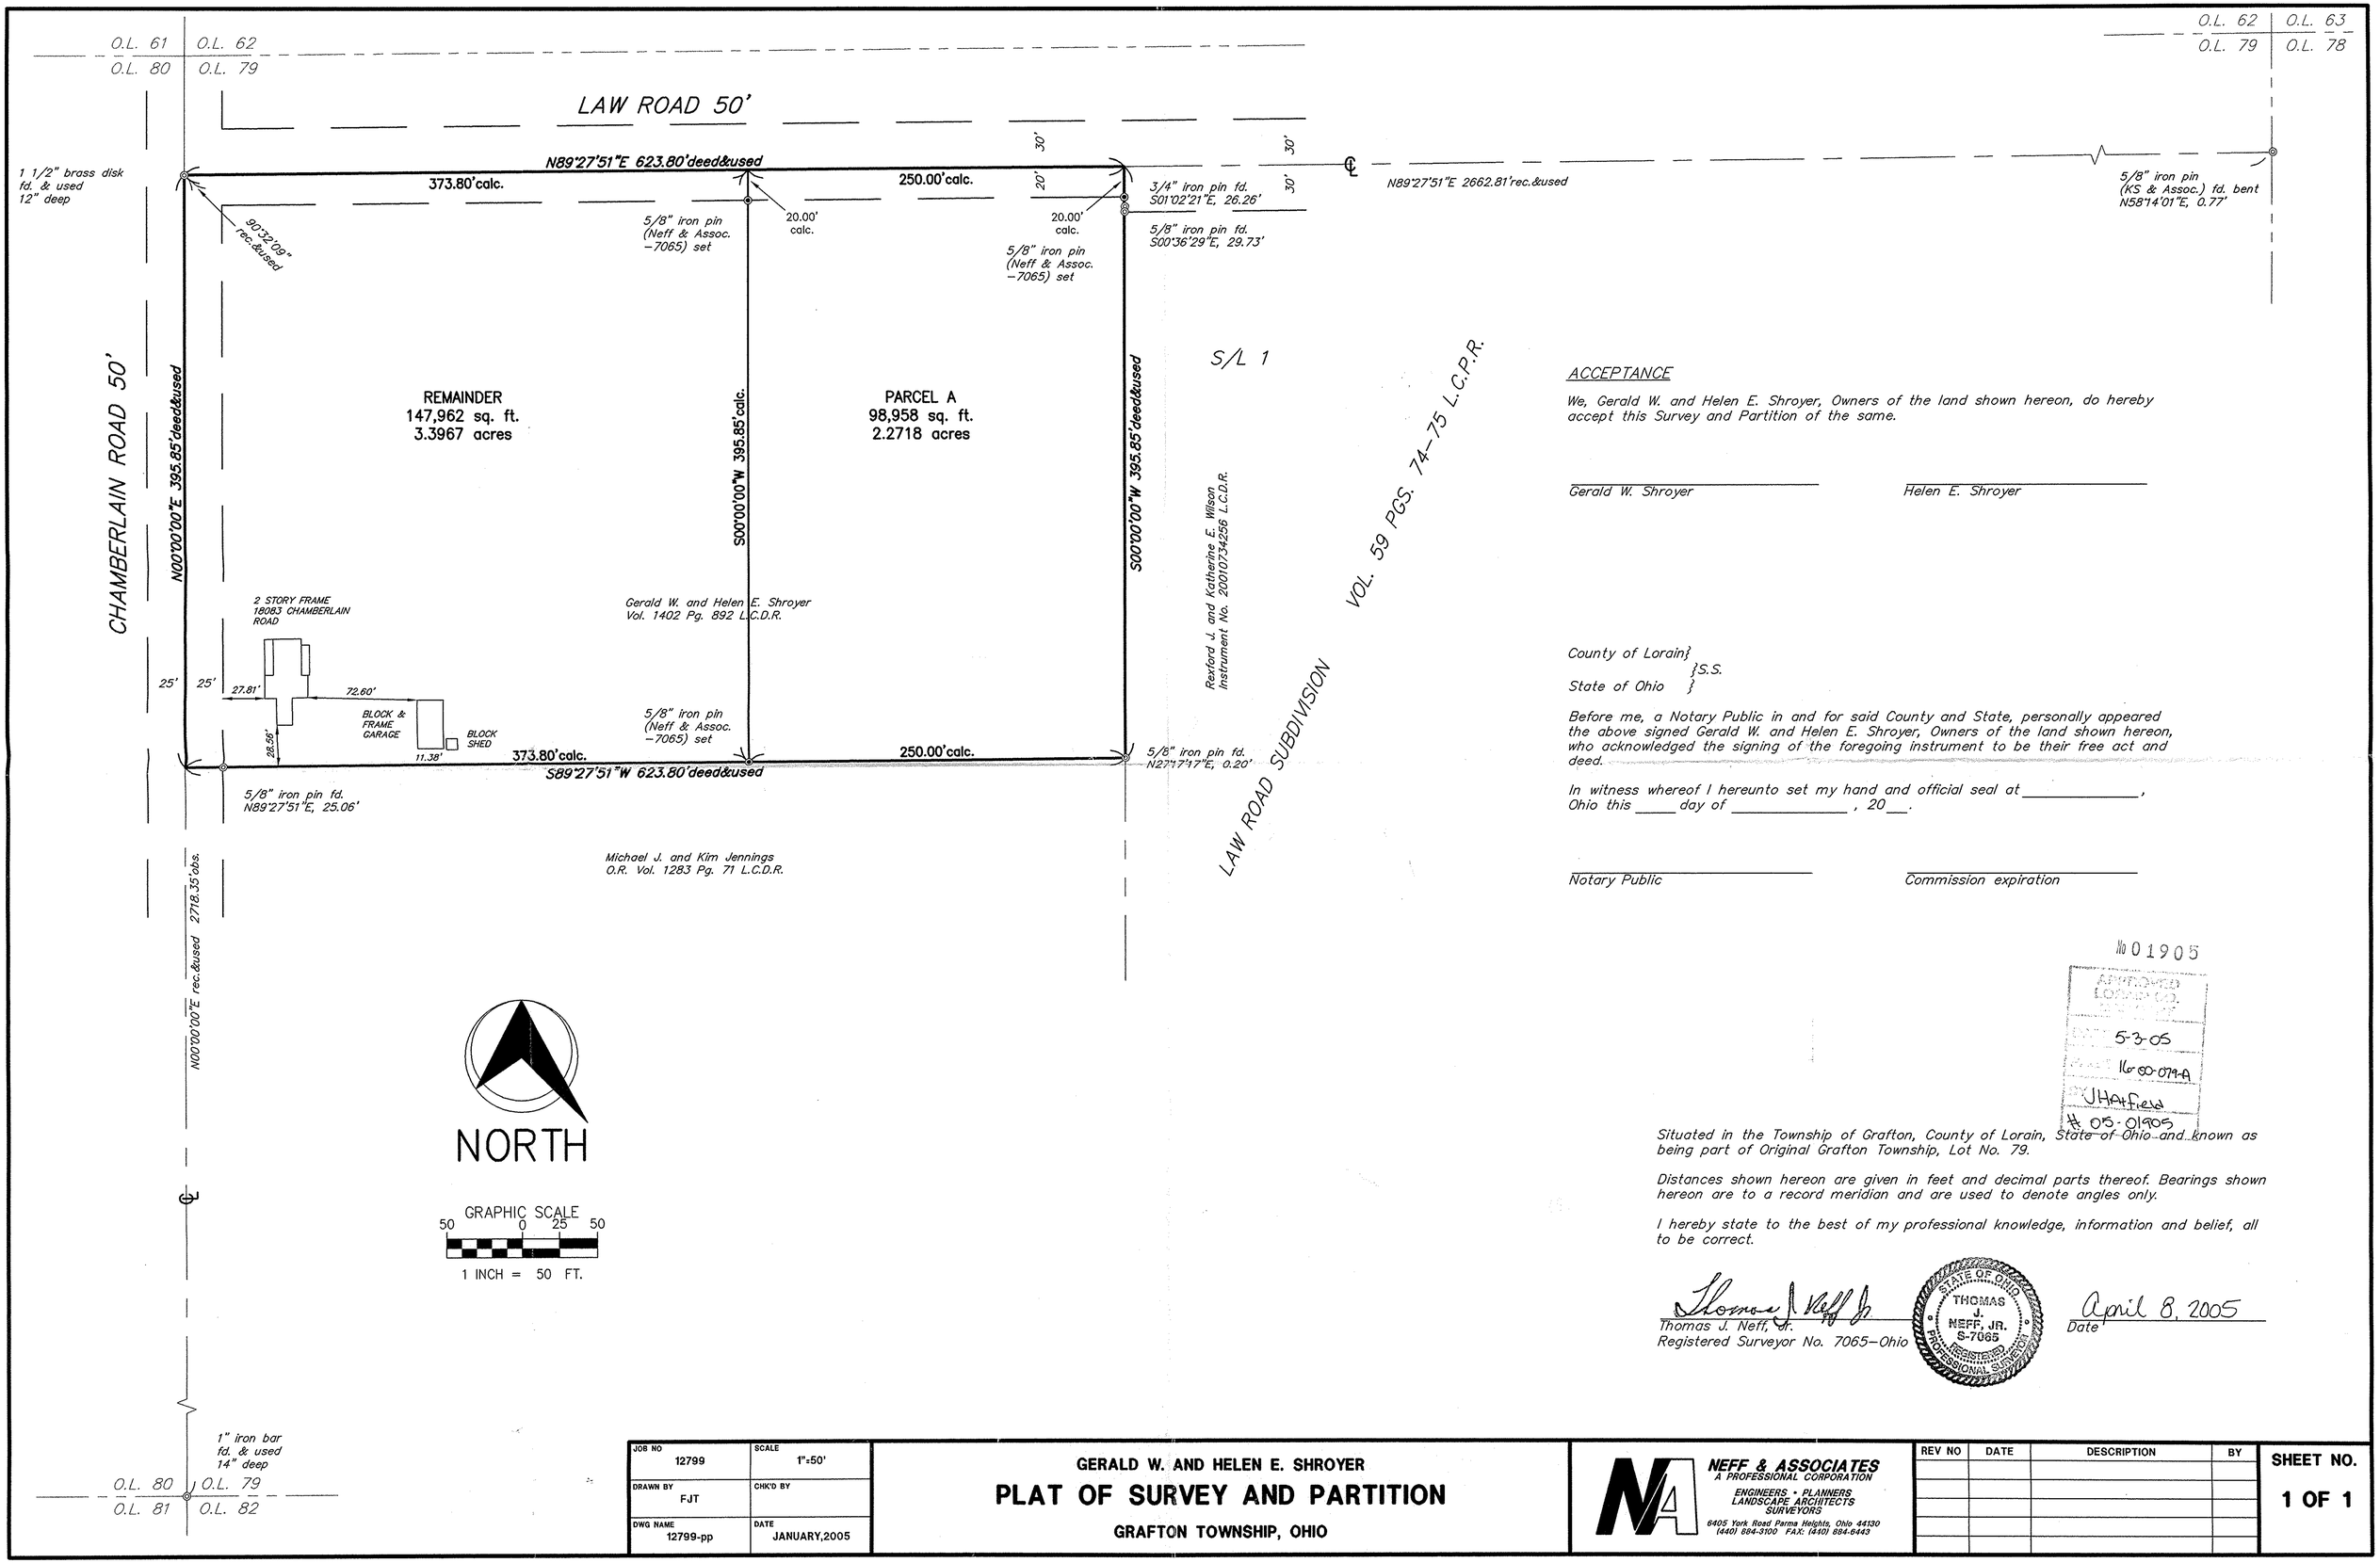


## ACCEPTANCE

We, Gerald W. and Helen E. Shroyer, Owners of the land shown hereon, do hereby accept this Survey and Partition of the same.

Gerald W. Shroyer

Helen E. Shroyer

County of Lorain}
}S.S.
State of Ohio }

Before me, a Notary Public in and for said County and State, personally appeared the above signed Gerald W. and Helen E. Shroyer, Owners of the land shown hereon, who acknowledged the signing of the foregoing instrument to be their free act and deed.

In witness whereof I hereunto set my hand and official seal at _____, Ohio this _____ day of _____, 20__.

Notary Public

Commission expiration

No 01905
APPROVED
LORAIN CO.
DATE 5-3-05
16-00-079-A
JHArfield
# 05-01905

Situated in the Township of Grafton, County of Lorain, State of Ohio and known as being part of Original Grafton Township, Lot No. 79.

Distances shown hereon are given in feet and decimal parts thereof. Bearings shown hereon are to a record meridian and are used to denote angles only.

I hereby state to the best of my professional knowledge, information and belief, all to be correct.

Thomas J. Neff, Jr.
Registered Surveyor No. 7065-Ohio

STATE OF OHIO
THOMAS J. NEFF, JR.
S-7065
REGISTERED PROFESSIONAL SURVEYOR

April 8, 2005
Date

| JOB NO | SCALE |
|---|---|
| 12799 | 1"=50' |
| DRAWN BY FJT | CHK'D BY |
| DWG NAME 12799-pp | DATE JANUARY,2005 |

GERALD W. AND HELEN E. SHROYER

# PLAT OF SURVEY AND PARTITION

GRAFTON TOWNSHIP, OHIO

NEFF & ASSOCIATES
A PROFESSIONAL CORPORATION
ENGINEERS • PLANNERS
LANDSCAPE ARCHITECTS
SURVEYORS
6405 York Road Parma Heights, Ohio 44130
(440) 884-3100 FAX: (440) 884-6443

| REV NO | DATE | DESCRIPTION | BY |
|---|---|---|---|
| | | | |

SHEET NO.
1 OF 1