#05-01912
PLAT JACKET
PAGE 5-00-001B
DATE 1-10-05
LORAIN COUNTY
AUDITOR'S OFFICE
No 01912

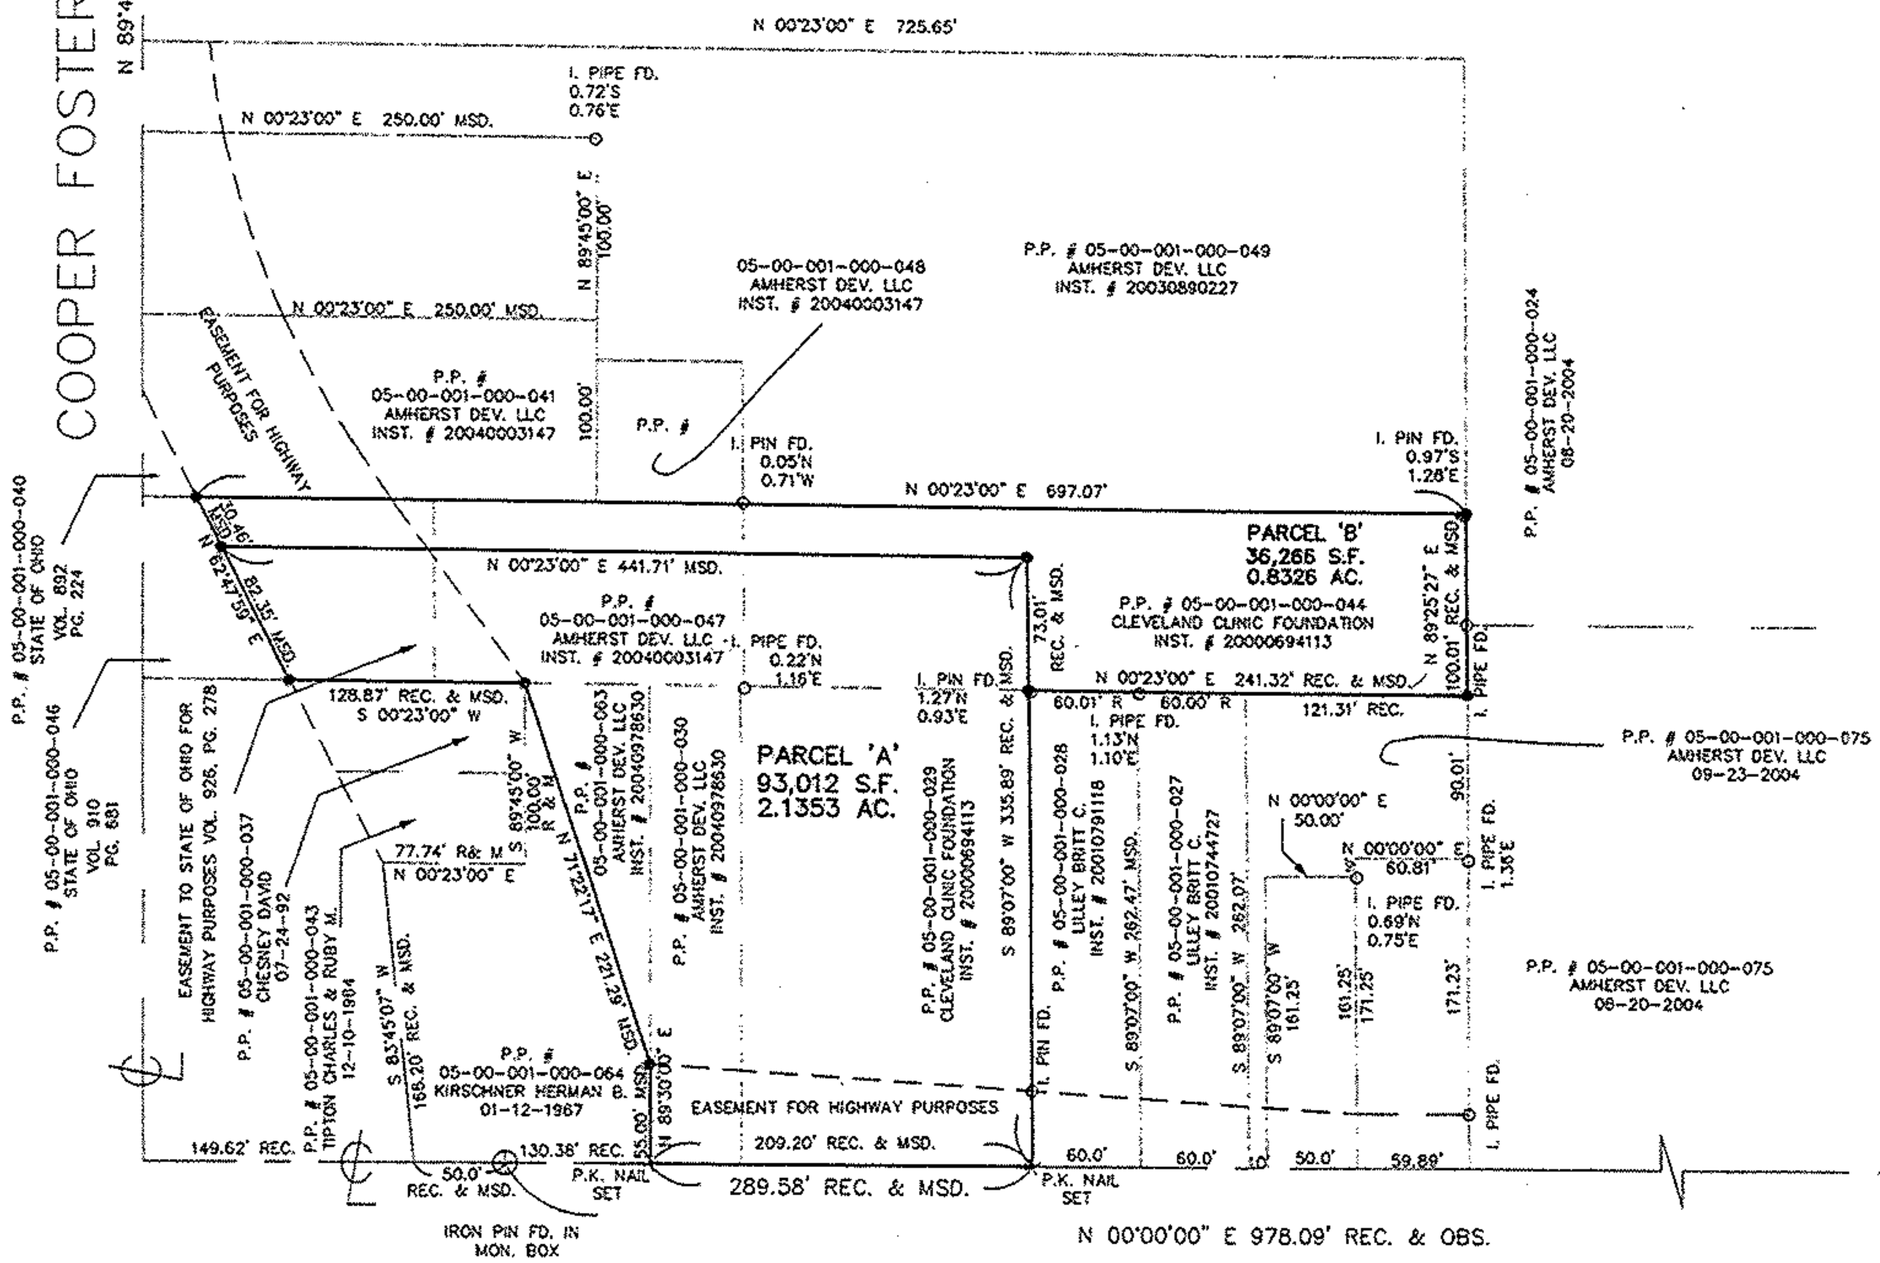

60 0 60 120 180
Scale: 1" = 60'

LEGEND

- ⊕ EX. MON. BOX
- × P.K. NAIL SET
- o i. PIPE/PIN FD.
- • i. PIN SET OR TO BE SET CAPPED (SUHAIL 7806)

CERTIFICATE

DISTANCES ARE SHOWN IN FEET AND DECIMAL PARTS THEREOF.
BEARINGS ARE BASED ON AN ASSUMED MERIDIAN. IRON PINS/PIPES WERE SET/FOUND OR WILL BE SET AT ALL POINTS SHOWN, ALL OF WHICH I BELIEVE TO BE CORRECT.

STATE OF OHIO
EHTESHAM M. SUHAIL 7806 REGISTERED PROFESSIONAL SURVEYOR

EHTESHAM M. SUHAIL, P.S. 7806

NO.	DATE	BY
REVISIONS		REFERENCE DRAWINGS

Suhail & Suhail, Inc.
Consulting Engineers & Surveyors
8401 Chagrin Road, Suite 17
Chagrin Falls, Ohio 44023
(440) 708-1330 Fax: (440) 708-1334

DR. BY MA
CHK. BY EMS
DATE OCT. 04, 2004
SCALE 1" = 60'

LOT SPLIT & CONSOLIDATION

SITUATED IN THE CITY OF AMHERST, COUNTY OF LORAIN AND STATE OF OHIO
AND KNOWN AS BEING PART OF ORIGINAL AMHERST TWP. LOT NO 1

PREPARED FOR
HERITAGE DEVELOPMENT CO.
34555 CHAGRIN BLVD.
MORELAND HILLS, OH 44022

S&S JOB NO. 03150
SHEET NO. 1 OF 1