BOUNDARY SURVEY

CITY OF VERMILION ~ LORAIN COUNTY ~ STATE OF OHIO
PART OF ORIGINAL BROWNHELM TOWNSHIP LOT 13
P.P.N. 01-00-013-000-063 & 066 ~ O.R. VOL. 1015, PG. 103
APRIL 2005

PREPARED FOR
JAMES HOLLAND
3240 BROWNHELM STATION ROAD
VERMILION, OHIO 44089

GRAPHIC SCALE
60 0 30 60 120 240
(IN FEET)
1 inch = 60 ft.

AREA MAP NO SCALE

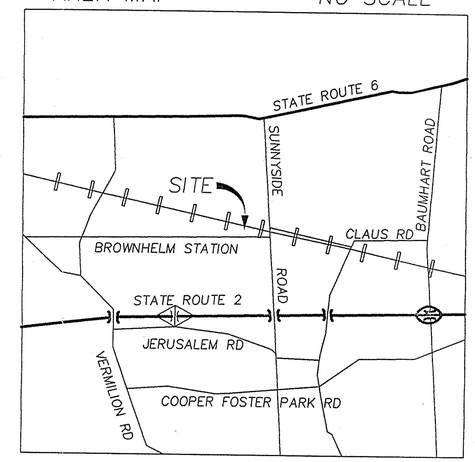

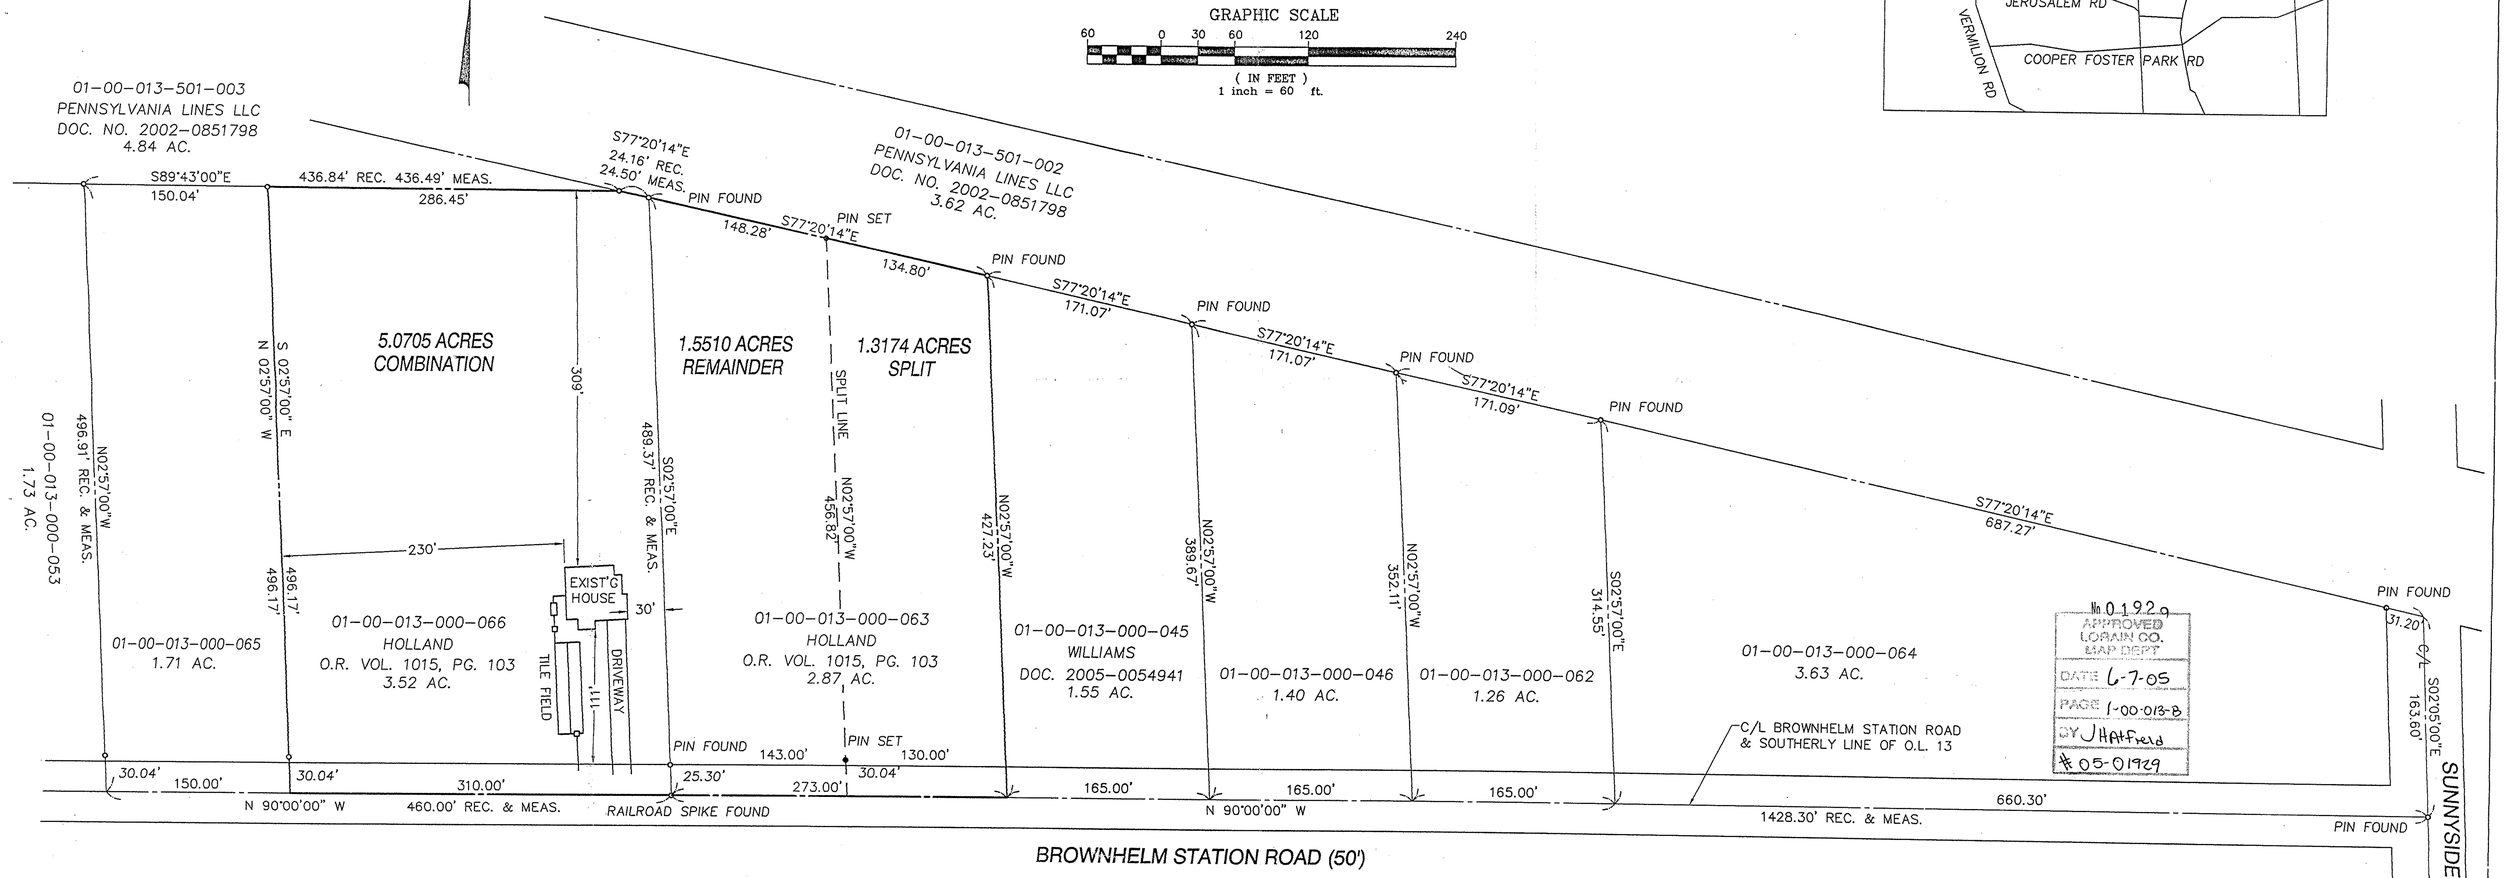

No 01929
APPROVED
LORAIN CO.
MAP DEPT
DATE 6-7-05
PAGE 1-00-013-B
BY J Hatfield
05-01929

STATE OF OHIO
DALE R. HAYWOOD
S-8284
REGISTERED
PROFESSIONAL SURVEYOR

Dimensions shown on this plat are in feet and decimal parts thereof, all bearings are to an assumed meridian and intended to describe angles only. Permanent monuments were found or set at all points indicated hereon, all of which I certify to be correct.

The basis of bearings is the centerline of Brownhelm Station Road – North 90°00'00" West

Dale Haywood 4/15/05
Dale R. Haywood, P.S. Date
Registered State of Ohio Surveyor No. 8284

HAYWOOD
Civil Engineering & Land Surveying, Inc.
690 Cleveland Street
Elyria, Ohio 44035
www.haywoodcivilengineering.com
(440) 365-9831 Office
(440) 365-3426 Fax

COPY