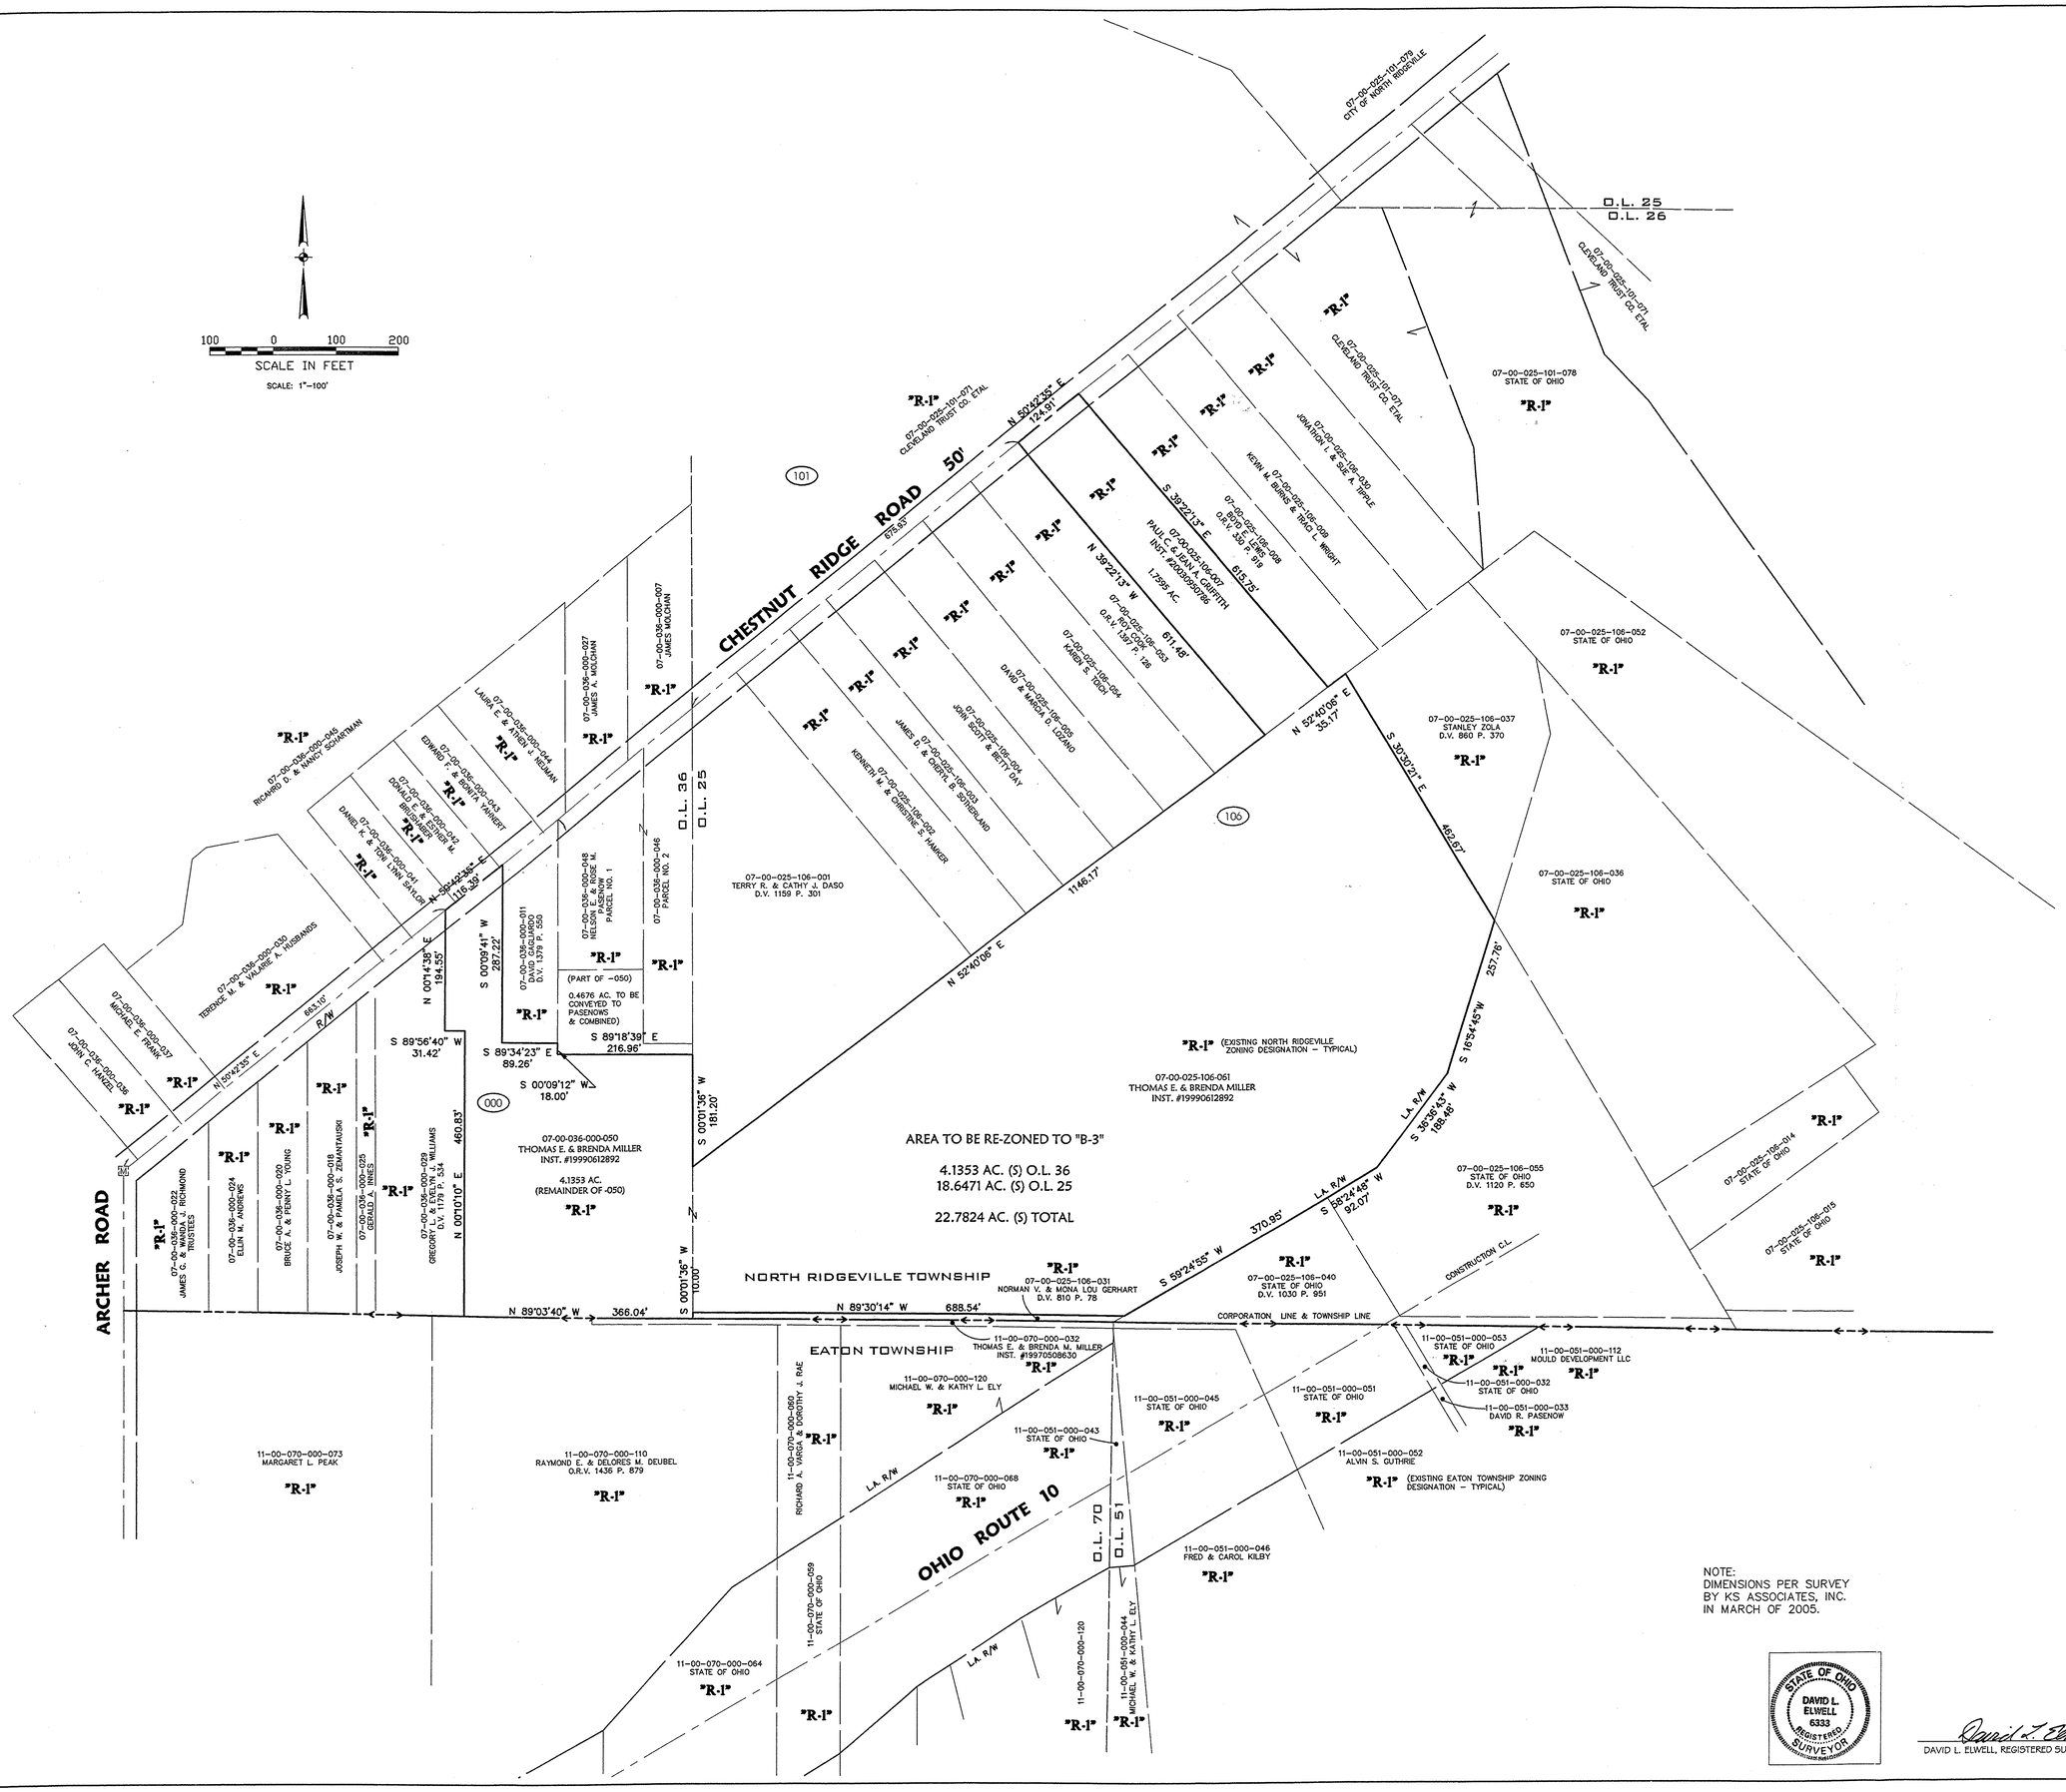

NOTE:
DIMENSIONS PER SURVEY BY KS ASSOCIATES, INC. IN MARCH OF 2005.

STATE OF OHIO
DAVID L. ELWELL
6333
REGISTERED
SURVEYOR

David L. Elwell
DAVID L. ELWELL, REGISTERED SURVEYOR NO. 6333

No 01926
APPROVED
LORAIN CO.
PLANNING
DATE 5-27-05
PAGE 7-00-03(D)
BY Ulhffield
05-01926

BY	DESCRIPTION	DATE

REVISIONS

DATE: 03-21-05
DRAWN BY: BAP
CKD BY:
DWG. NAME: 0-ZONE01
PATH:
F.B.: 05042

KS Associates, Inc.
2600 Burns Rd., Suite 100
Elyria, Ohio 44035
Phone (440) 365-4730
Fax (440) 365-4790
mailroom@ksassoc.com
www.ksassoc.com

RE-ZONING MAP

OF PART OF
RIDGEVILLE TOWNSHIP O.L. NOS. 25 & 36
CITY OF NORTH RIDGEVILLE, COUNTY OF LORAIN, STATE OF OHIO

SHEET 1 OF 1

JOB NO. 05042–R