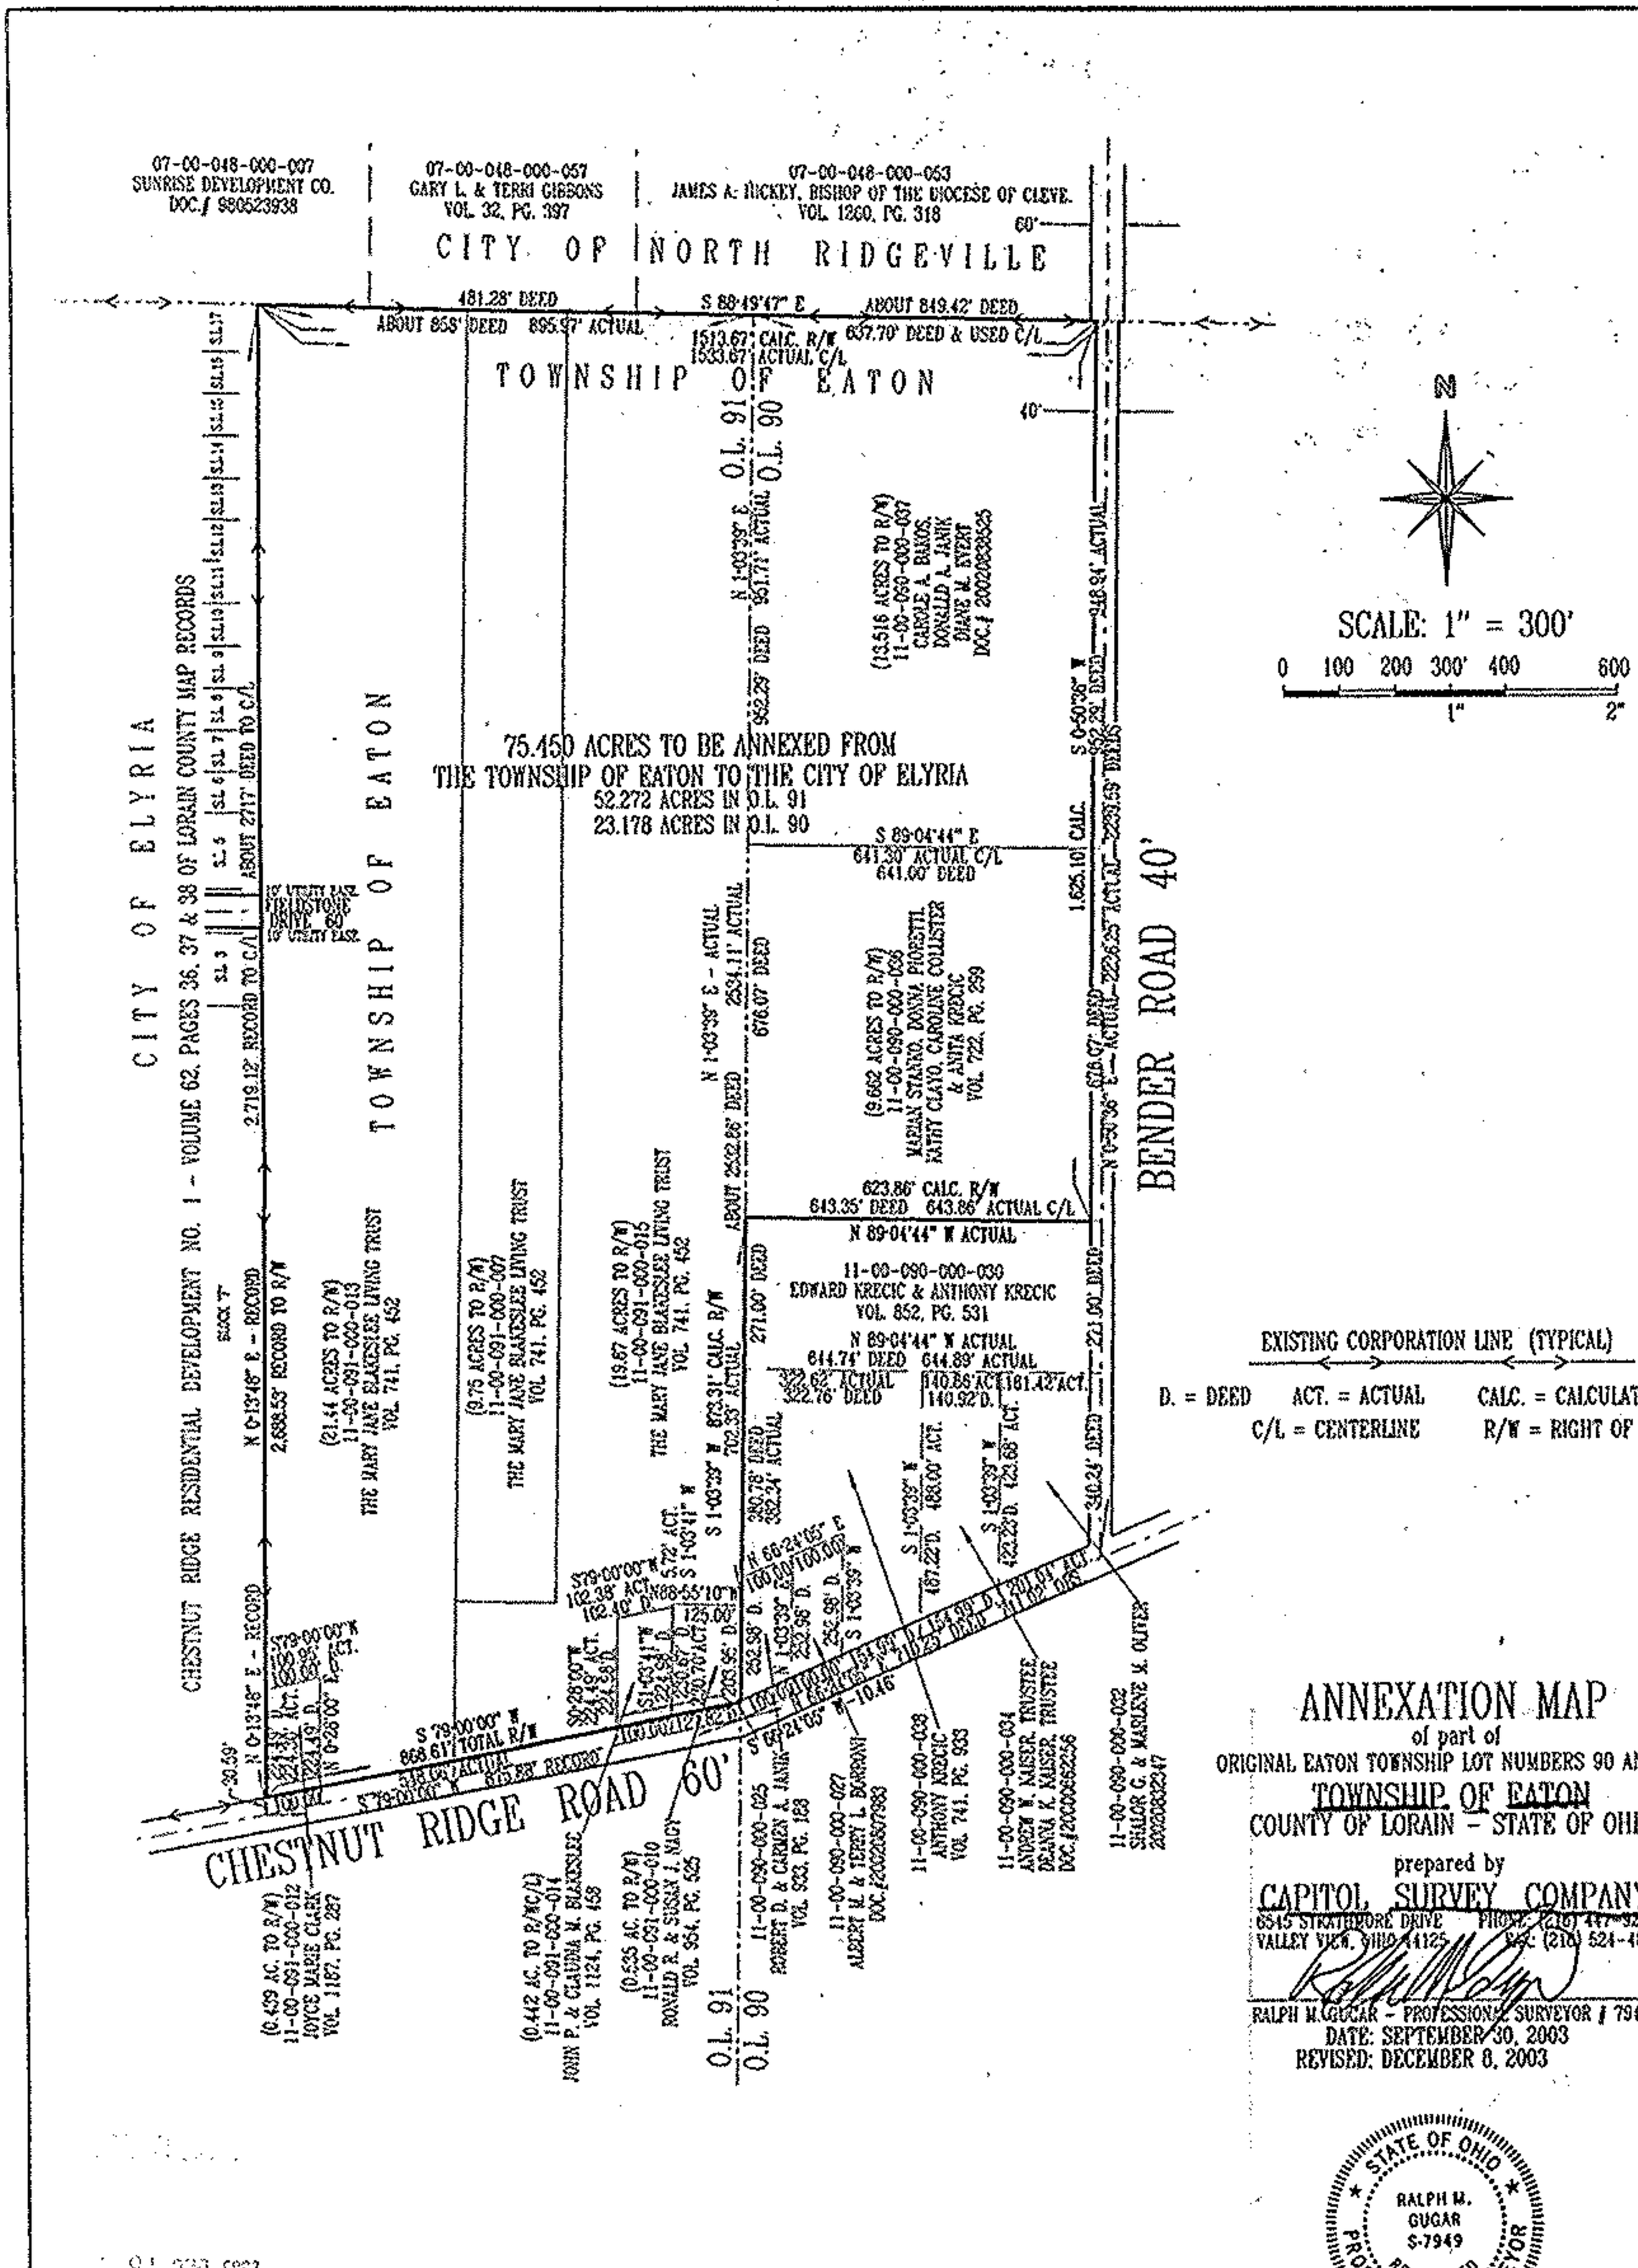

ANNEXATION MAP

of part of

ORIGINAL EATON TOWNSHIP LOT NUMBERS 90 AND 91

TOWNSHIP OF EATON

COUNTY OF LORAIN - STATE OF OHIO

prepared by

CAPITOL SURVEY COMPANY

6545 STRATHMORE DRIVE PHONE: (216) 447-9227

VALLEY VIEW, OHIO 44125 FAX: (216) 524-4826

RALPH M. GUGAR - PROFESSIONAL SURVEYOR # 7949

DATE: SEPTEMBER 30, 2003

REVISED: DECEMBER 8, 2003

STATE OF OHIO
RALPH M. GUGAR
S-7949
REGISTERED PROFESSIONAL SURVEYOR

NOTE: THIS MAP HAS BEEN PREPARED FROM BOTH RECORD AND FROM AN ACTUAL SURVEY MADE BY CAPITOL SURVEY COMPANY.